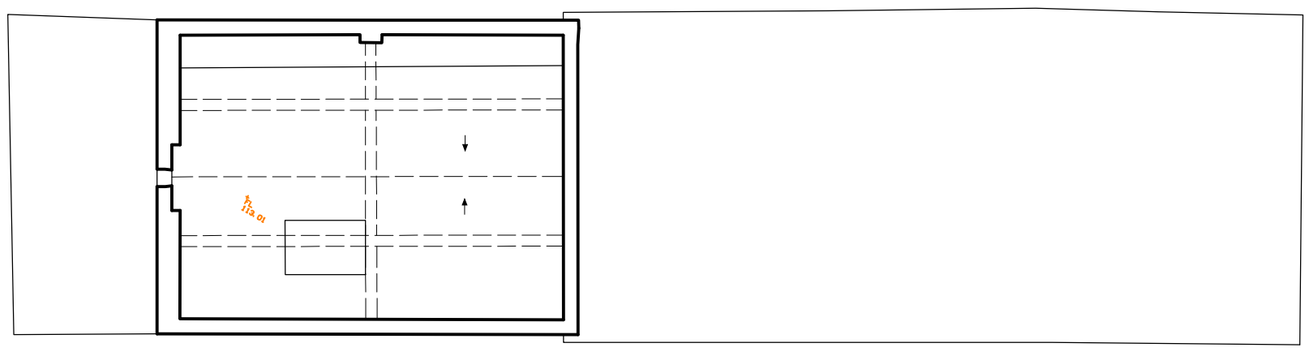

FIRST FLOOR PLAN

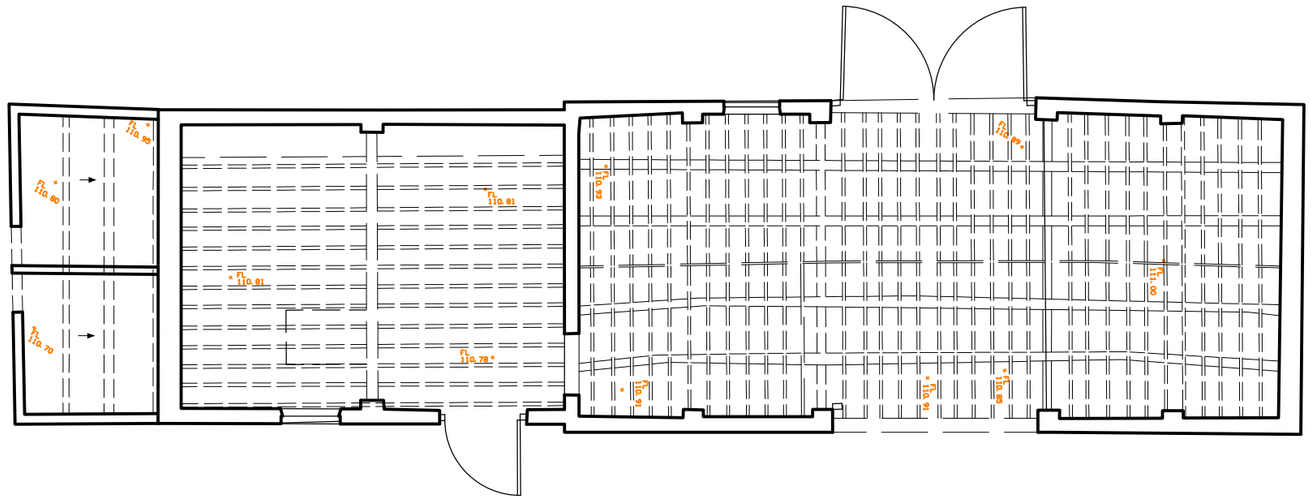

GROUND FLOOR PLAN

0 1 2 3 4 5

Metres

Rev Date Notes

TOWN AND COUNTRY PLANNING DEVELOPMENT CONSULTANTS

LPC (TRULL) LTD.,
TRULL, TETBURY, GLOUCESTERSHIRE GL8 8SQ
Tel: 01285 841433 email: admin@lpctrull.com

Client
Mr & Mrs Sheppard

Project
Woodward Farm, Minety

Drawing
BARN PLANS EXISTING

Date: October 2020 Scale: 1:100 @ A3

Drawing Number
LPC 4939 EX 02