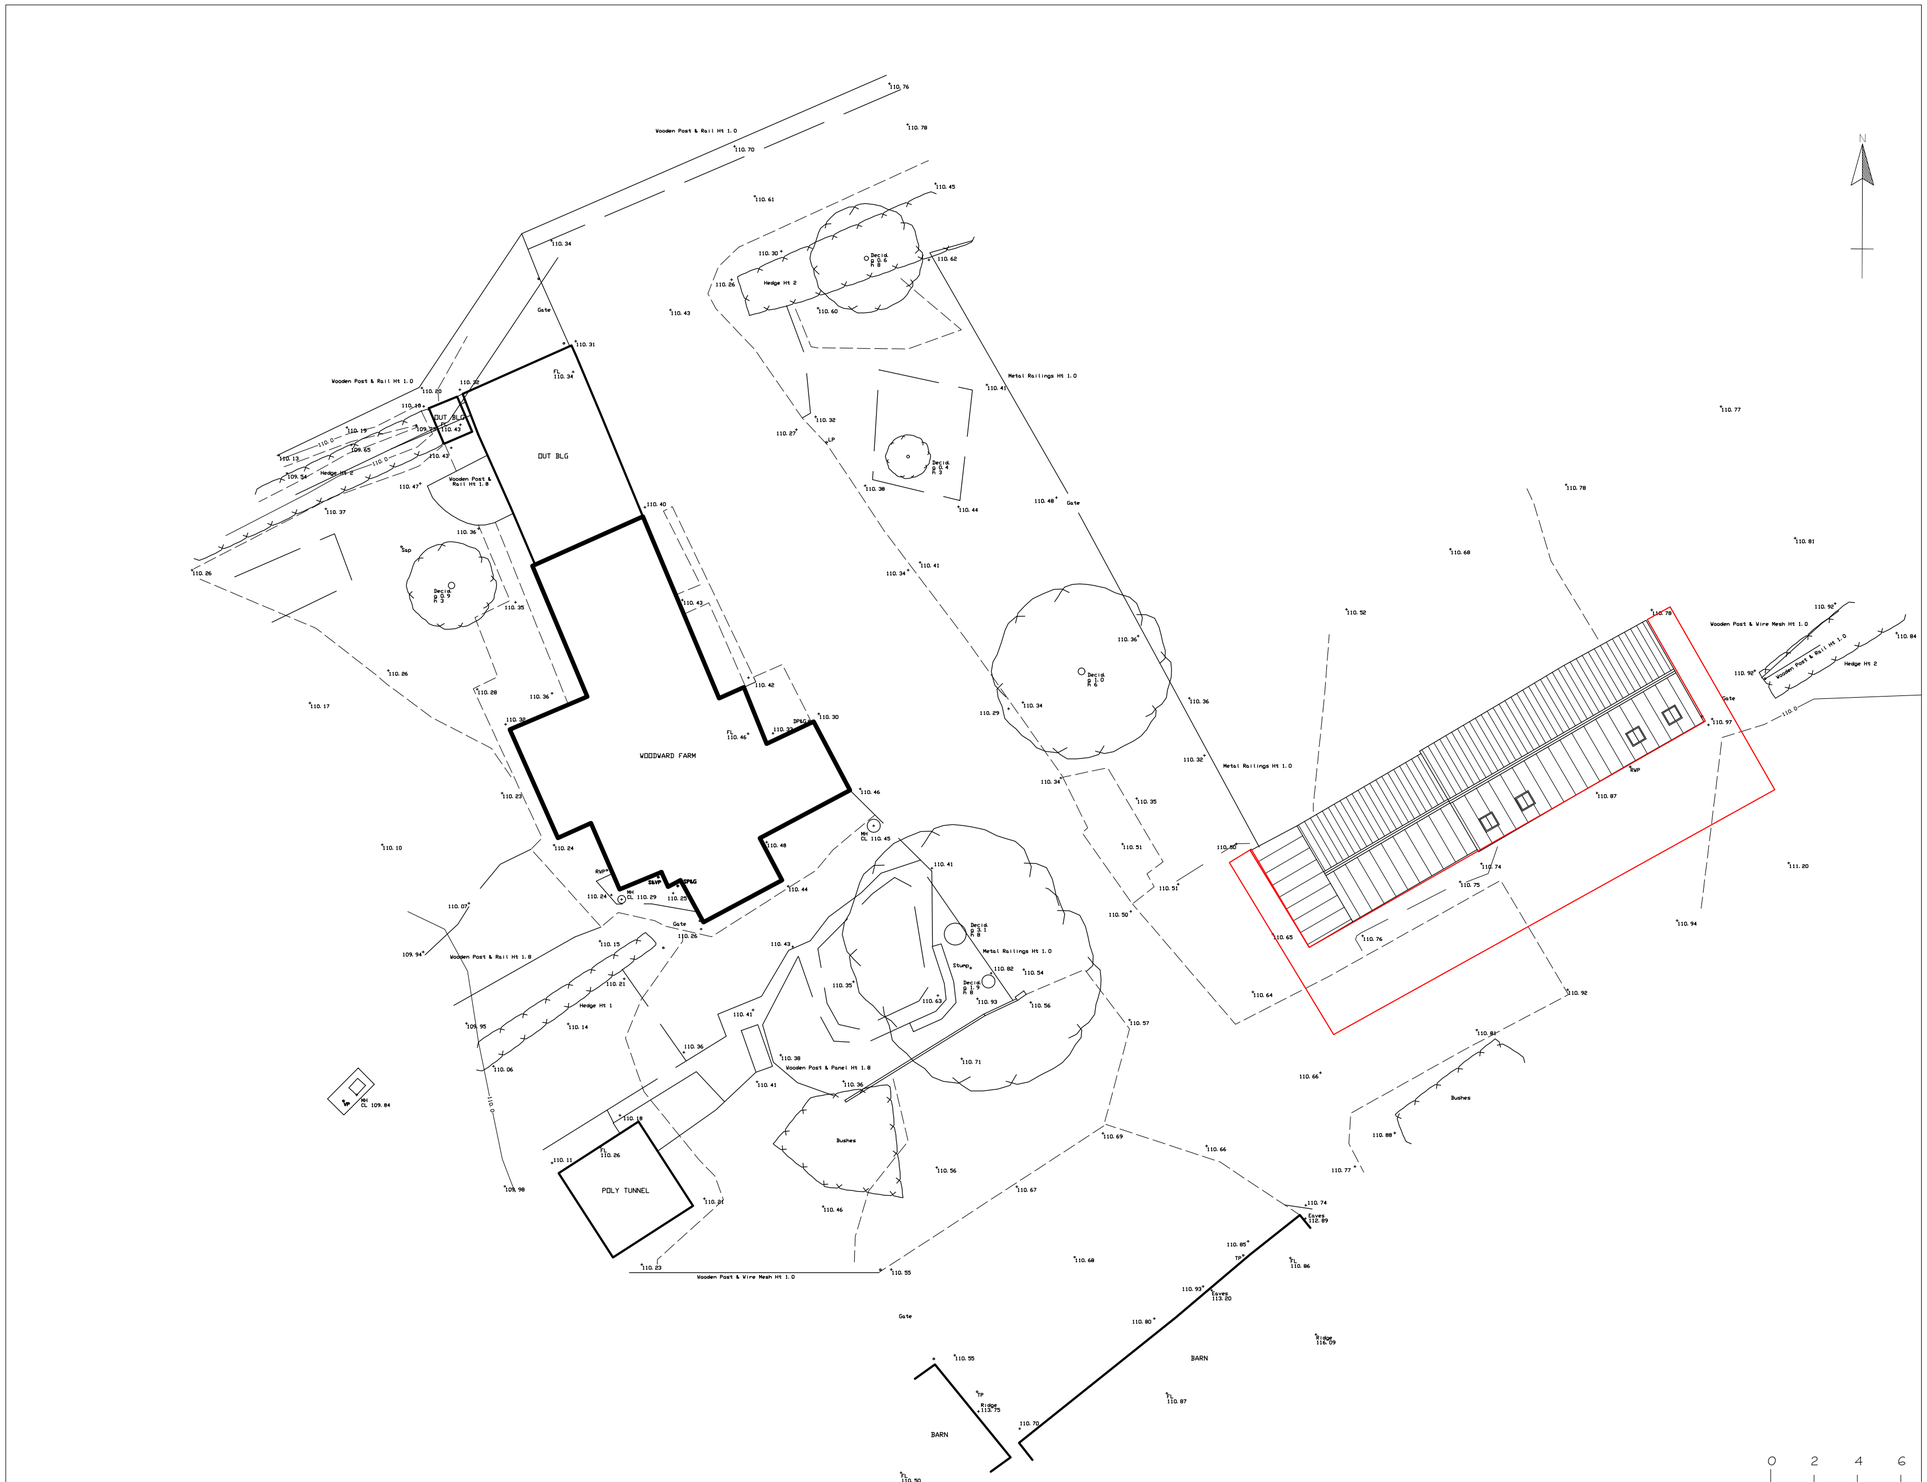

SITE PLAN 1:200

Rev Date Notes

lpc

TOWN AND COUNTRY PLANNING DEVELOPMENT CONSULTANTS

LPC (TRULL) LTD.,
TRULL, TETBURY, GLOUCESTERSHIRE GL8 8SQ
Tel: 01285 841433 email: admin@lpctrull.com

Client
Mr & Mrs Sheppard

Project
Woodward Farm, Minety

Drawing
SITE PLAN - BARN

Date: October 2020 Scale: 1:200 @ A2

Drawing Number
LPC 4959 PR 01