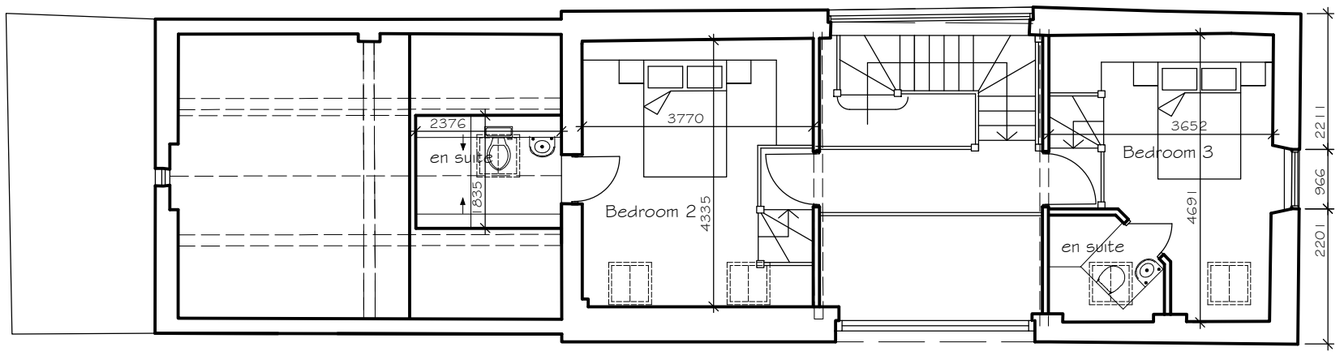

TOTAL INTERNAL FLOOR
AREA = 130 sq m

FIRST FLOOR PLAN

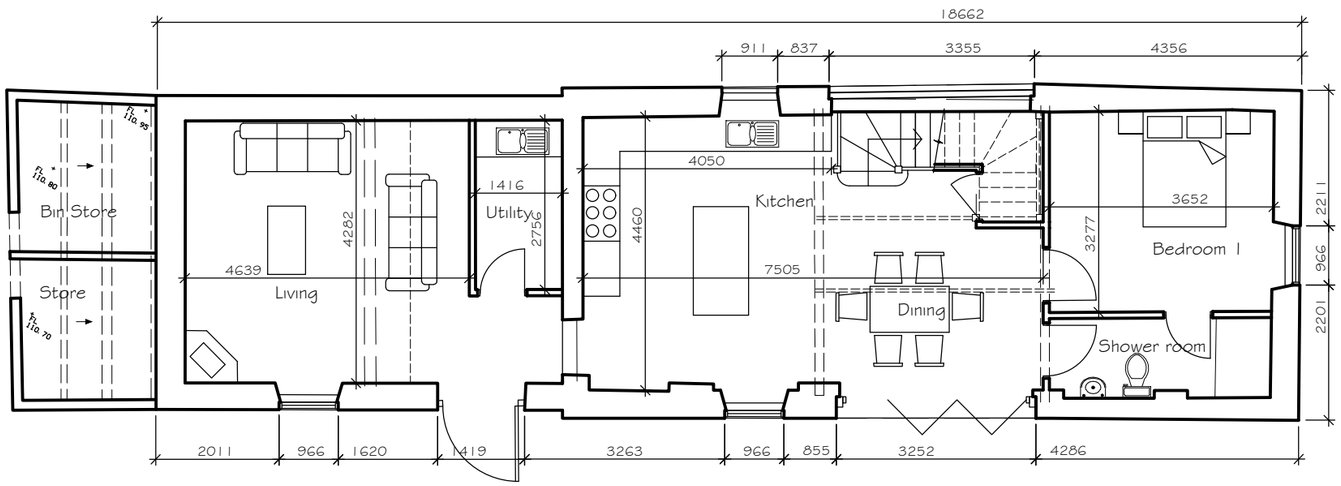

GROUND FLOOR PLAN

0 1 2 3 4 5
Metres

Rev	Date	Notes
A	15.12.21	Floor area added

TOWN AND COUNTRY PLANNING DEVELOPMENT CONSULTANTS

LPC (TRULL) LTD.,
TRULL, TETBURY, GLOUCESTERSHIRE GL8 8SQ
Tel: 01285 841433 email: admin@lpctrull.com

Client
Mr & Mrs Sheppard

Project
Woodward Farm, Minety

Drawing
BARN PLANS PROPOSED

Date: October 2020 Scale: 1:100 @ A3

Drawing Number
LPC 4939 PR 02 A