NOTES :

All dimensions must be checked on site and not scaled from this drawing

Original drawing size = A1 (841x594mm)

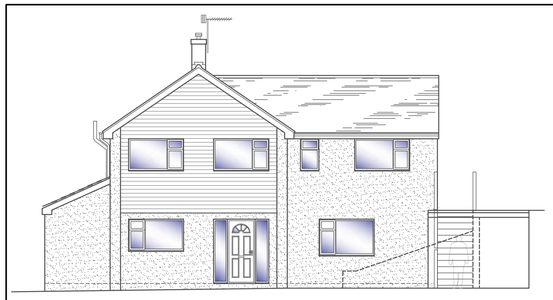

FRONT ELEVATION

Scale 1:50



SIDE ELEVATION

Scale 1:50

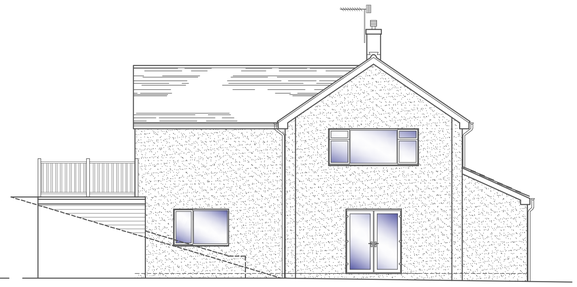

REAR ELEVATION

Scale 1:50



SIDE ELEVATION

Scale 1:50

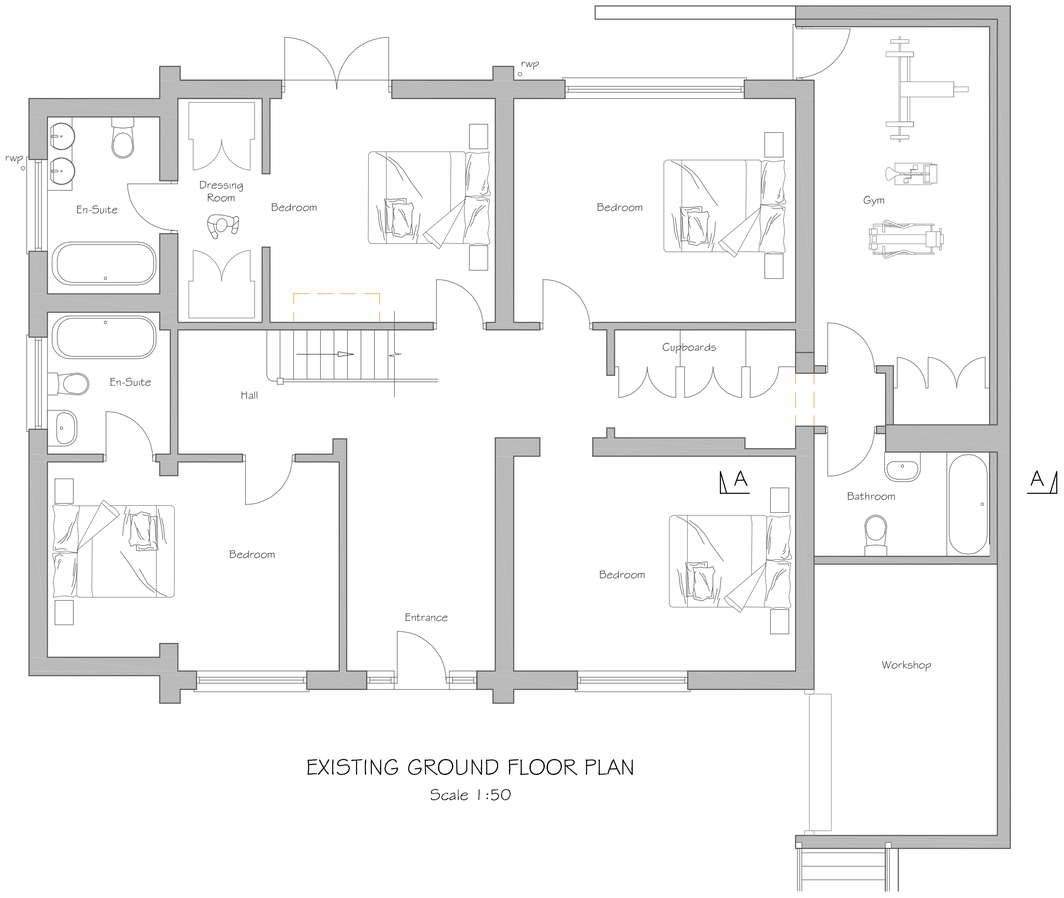

EXISTING GROUND FLOOR PLAN

Scale 1:50

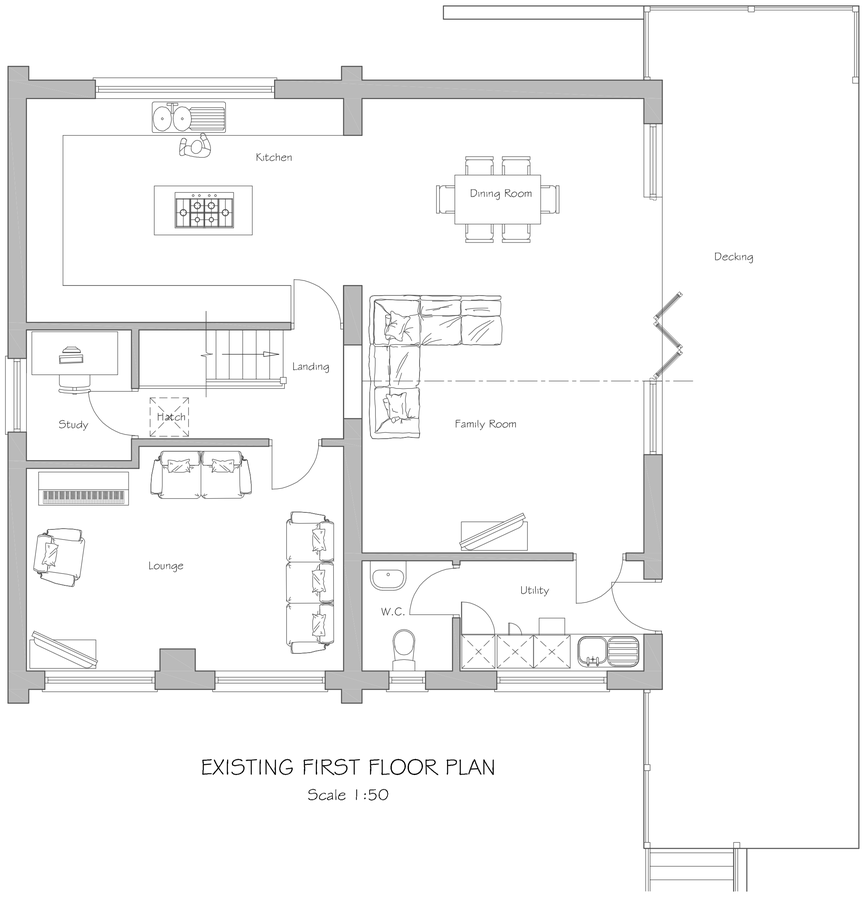

EXISTING FIRST FLOOR PLAN

Scale 1:50

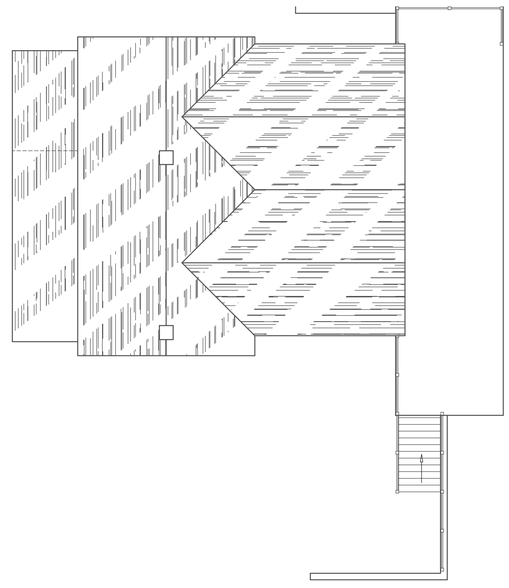

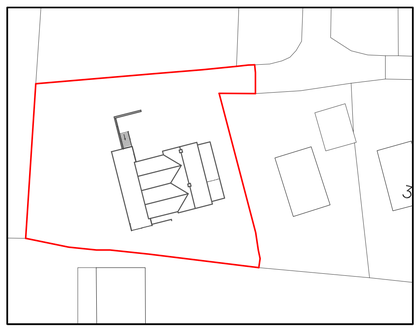

BLOCK PLAN

Scale 1:500

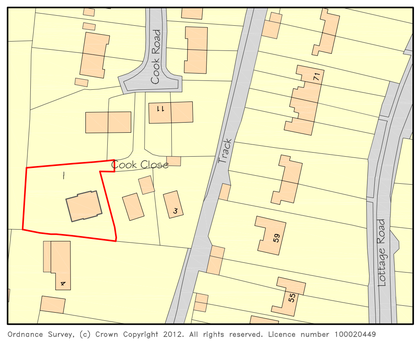

Ordnance Survey, (c) Crown Copyright 2012. All rights reserved. Licence number 100020449

LOCATION PLAN

Scale 1:1250

1:50 [m]
0 0.5 1.0 1.5 2.0 2.5

1:100 [m]
0 1 2 3 4 5

1:200 [m]
0 5 10

1:500 [m]
0 5 10 15 20 25

1:1250 [m]
0 20 40 60

Alex Dawson
www.addraughting.co.uk
alex@addraughting.co.uk
01672 511412
07791 341698

59 Barrow Close
Marlborough
Wiltshire
SN8 2BE

AD DRAUGHTING
ARCHITECTURAL SERVICES

Client

MR & MRS POPE

Job Title

EXTENSION AT :
1 COOK CLOSE,
ALDBOURNE,
WILTSHIRE,
SN8 2EQ.

Drawing Title

EXISTING ELEVATIONS
EXISTING PLANS

Scale AS SHOWN

Date 22/07/2023 Drawn AD

Drawing No. 1299-01 Rev -

841 x 594 A1