

FRONT ELEVATION

Scale 1:50

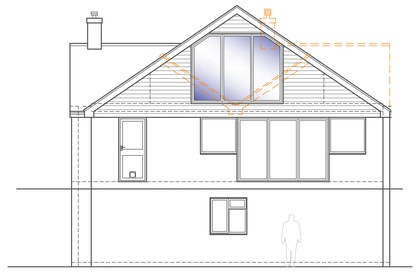

SIDE ELEVATION

Scale 1:50

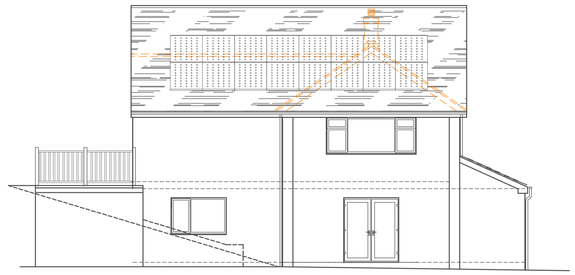

REAR ELEVATION

Scale 1:50



SIDE ELEVATION

Scale 1:50

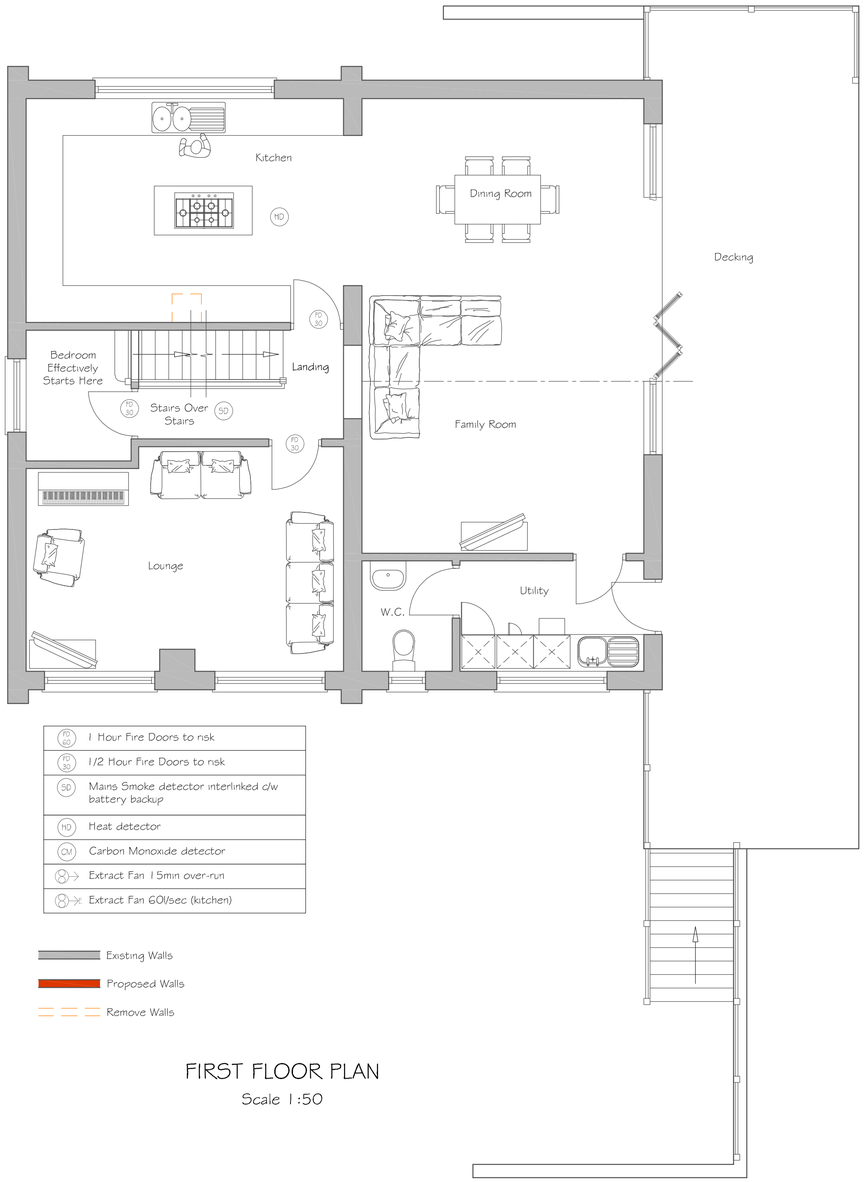

FD 60	1 Hour Fire Doors to risk
FD 30	1/2 Hour Fire Doors to risk
SD	Mains Smoke detector interlinked c/w battery backup
HD	Heat detector
CM	Carbon Monoxide detector
	Extract Fan 15min over-run
	Extract Fan 60l/sec (kitchen)

Existing Walls

Proposed Walls

Remove Walls

FIRST FLOOR PLAN

Scale 1:50

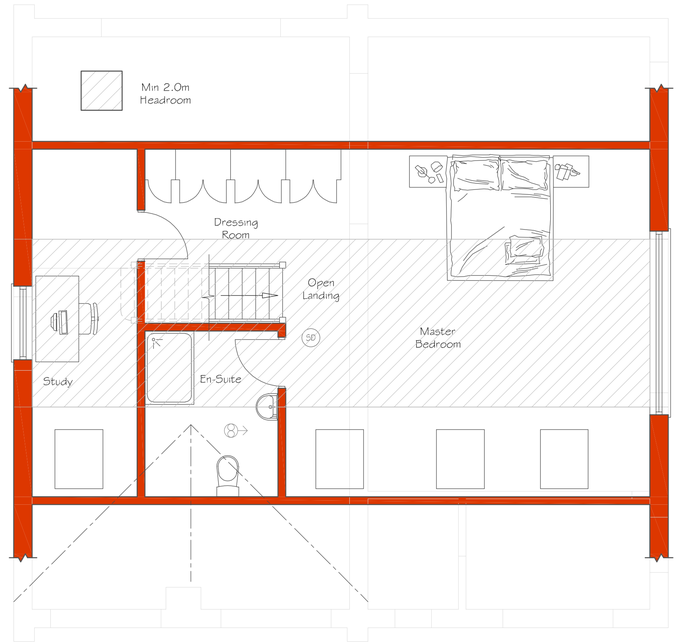

SECOND FLOOR PLAN

Scale 1:50

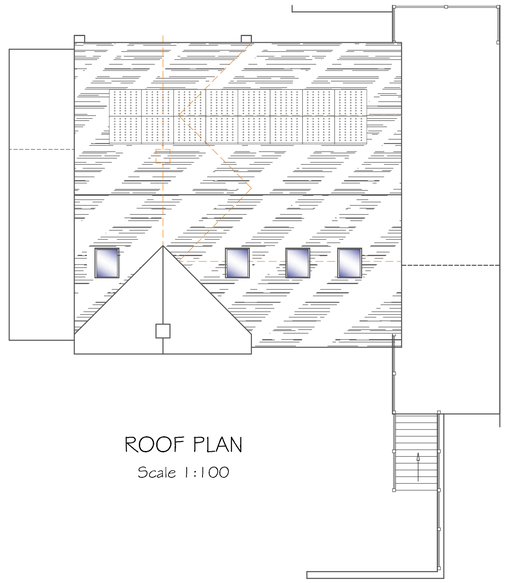

ROOF PLAN

Scale 1:100



BLOCK PLAN

Scale 1:500

1:50 [m]
0 0.5 1.0 1.5 2.0 2.5

1:100 [m]
0 1 2 3 4 5

1:200 [m]
0 5 10

1:500 [m]
0 5 10 15 20 25

Alex Dawson
www.addraughting.co.uk
alex@addraughting.co.uk
01672 511412
07791 341698

59 Barrow Close
Marlborough
Wiltshire
SN8 2BE

AD DRAUGHTING
ARCHITECTURAL SERVICES

Client

MR & MRS POPE

Job Title

EXTENSION AT :
1 COOK CLOSE,
ALDBOURNE,
WILTSHIRE,
SN8 2EQ.

Drawing Title

PROPOSED ELEVATIONS
PROPOSED PLANS

Scale AS SHOWN

Date 04/10/2023 Drawn AD

Drawing No. 1299-02 Rev B

841 x 594 A1