
END OF ROOF / HIP AS PLANS
VELUX APPLIED FOR
FINISHED ROOF HEIGHT

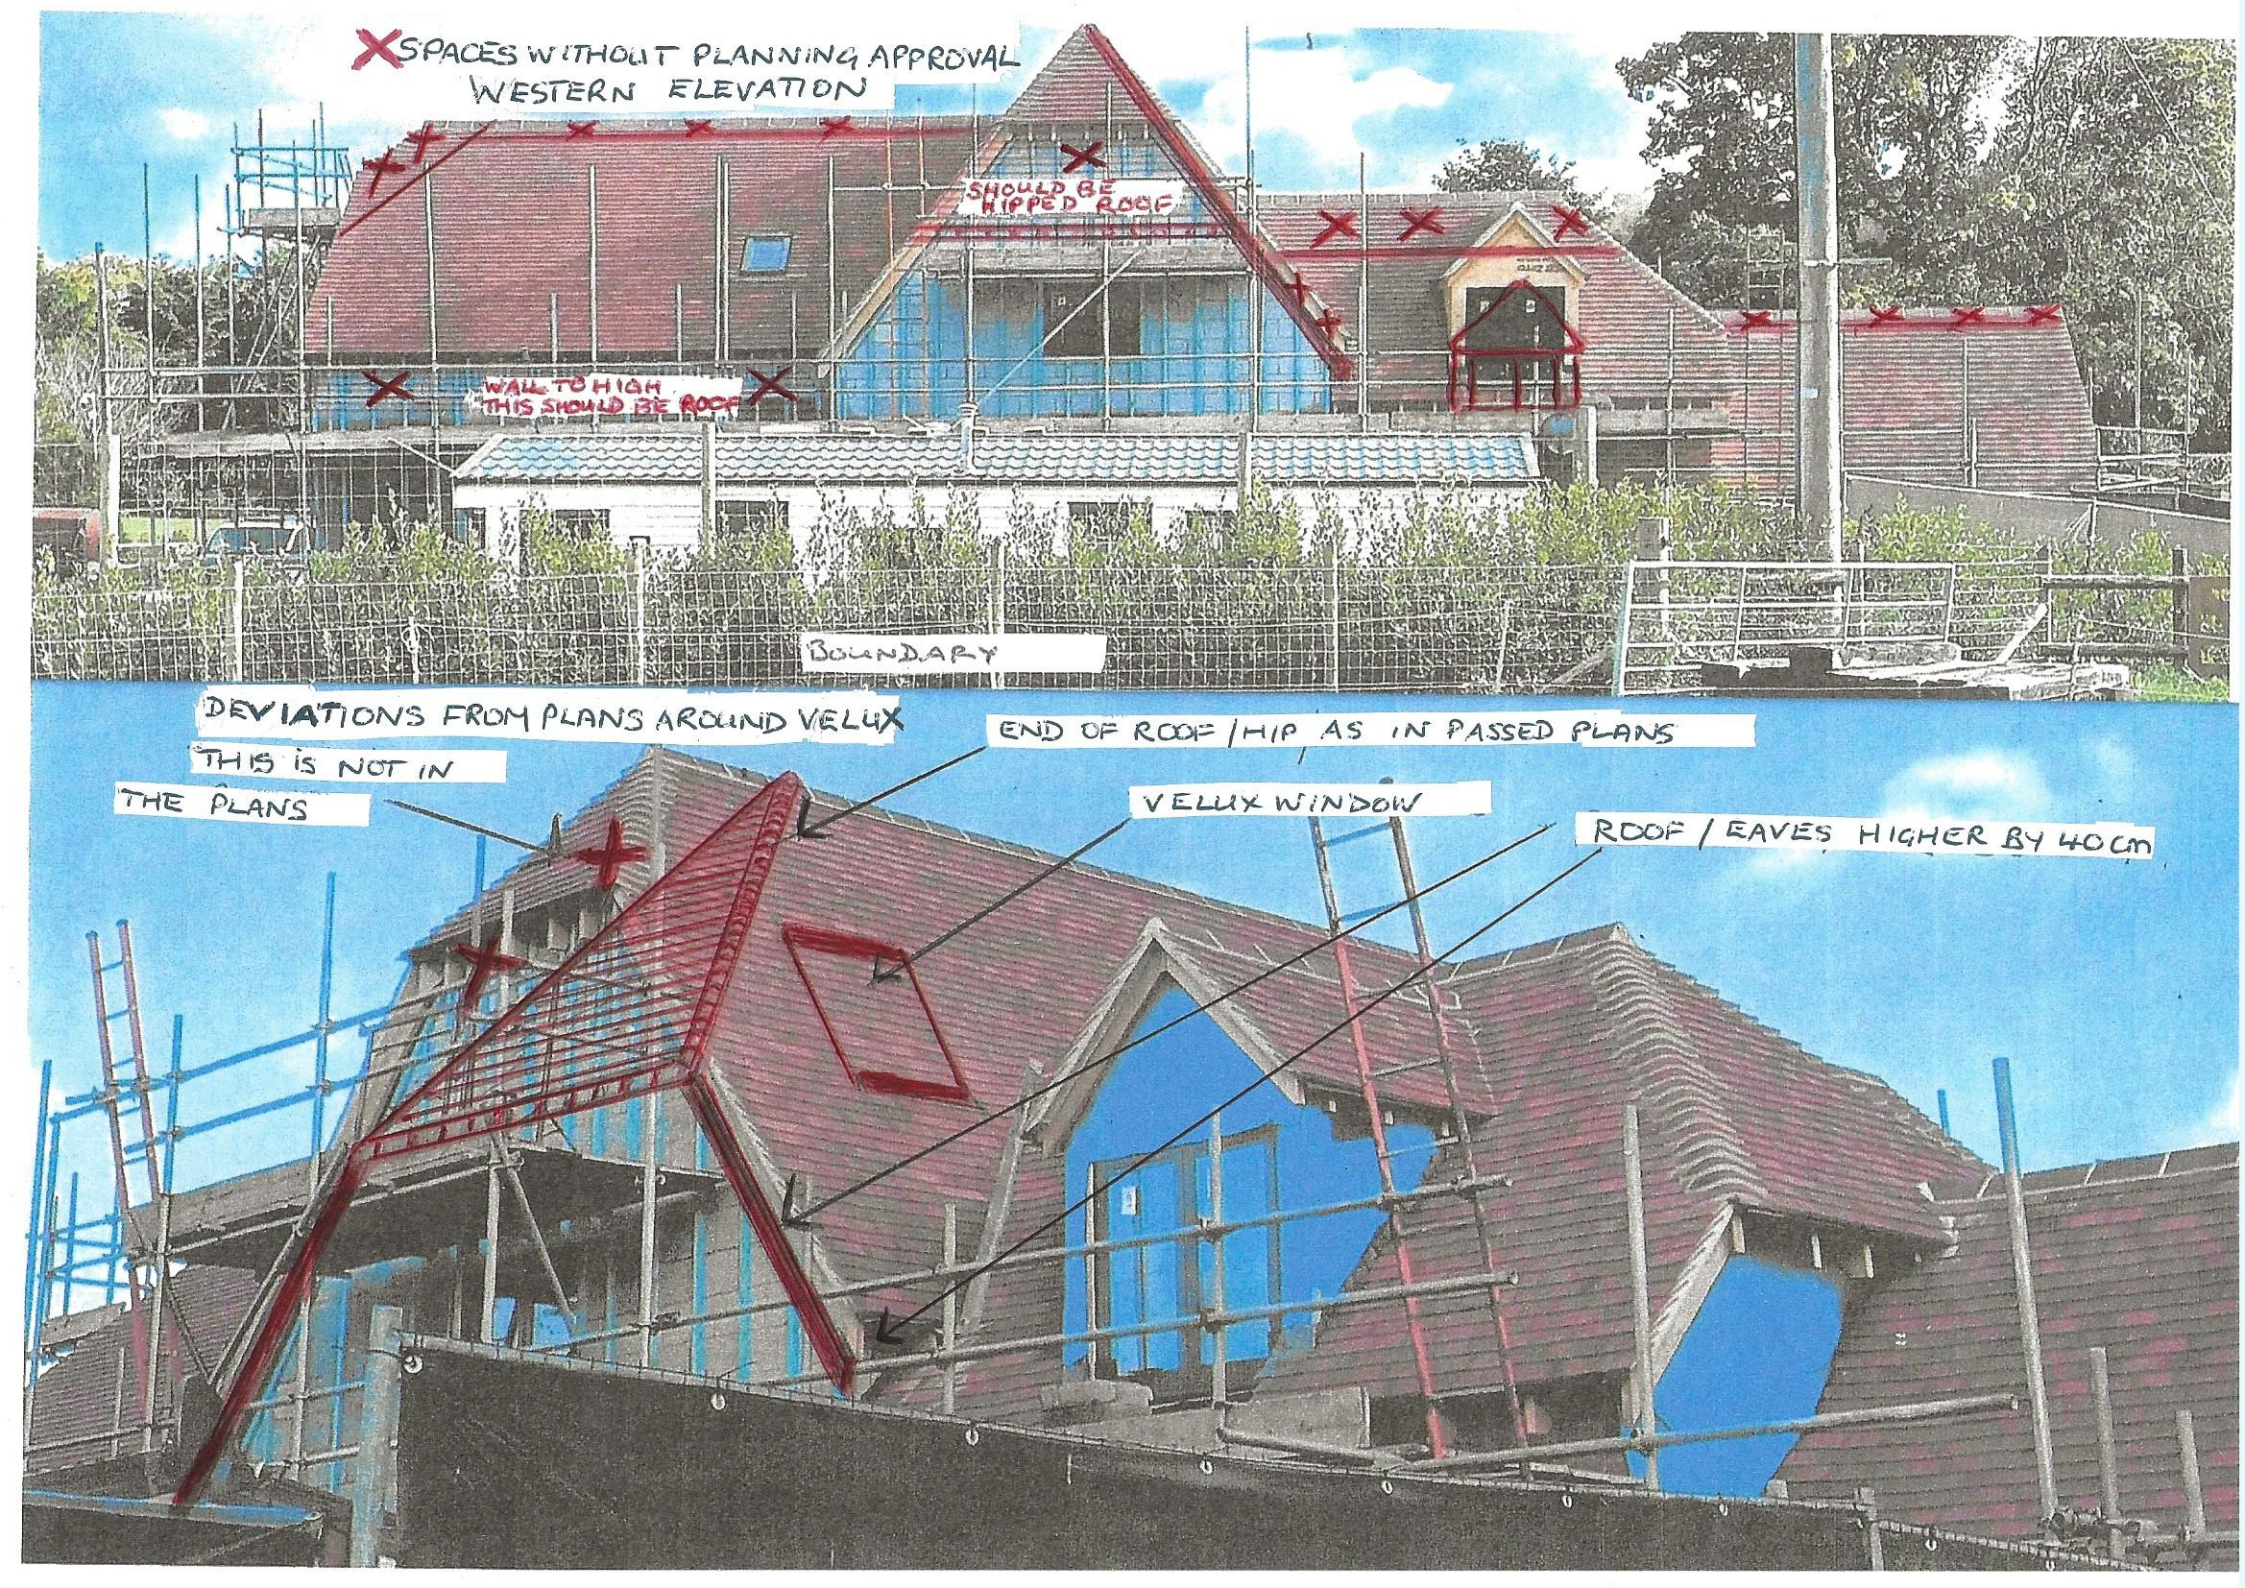
X SPACES WITHOUT PLANNING APPROVAL
WESTERN ELEVATION
SHOULD BE HIPPED ROOF
WALL TO HIGH THIS SHOULD BE ROOF
BOUNDARY
DEVIATIONS FROM PLANS AROUND VELUX
THIS IS NOT IN THE PLANS
END OF ROOF / HIP AS IN PASSED PLANS
VELUX WINDOW
ROOF / EAVES HIGHER BY 40 cm

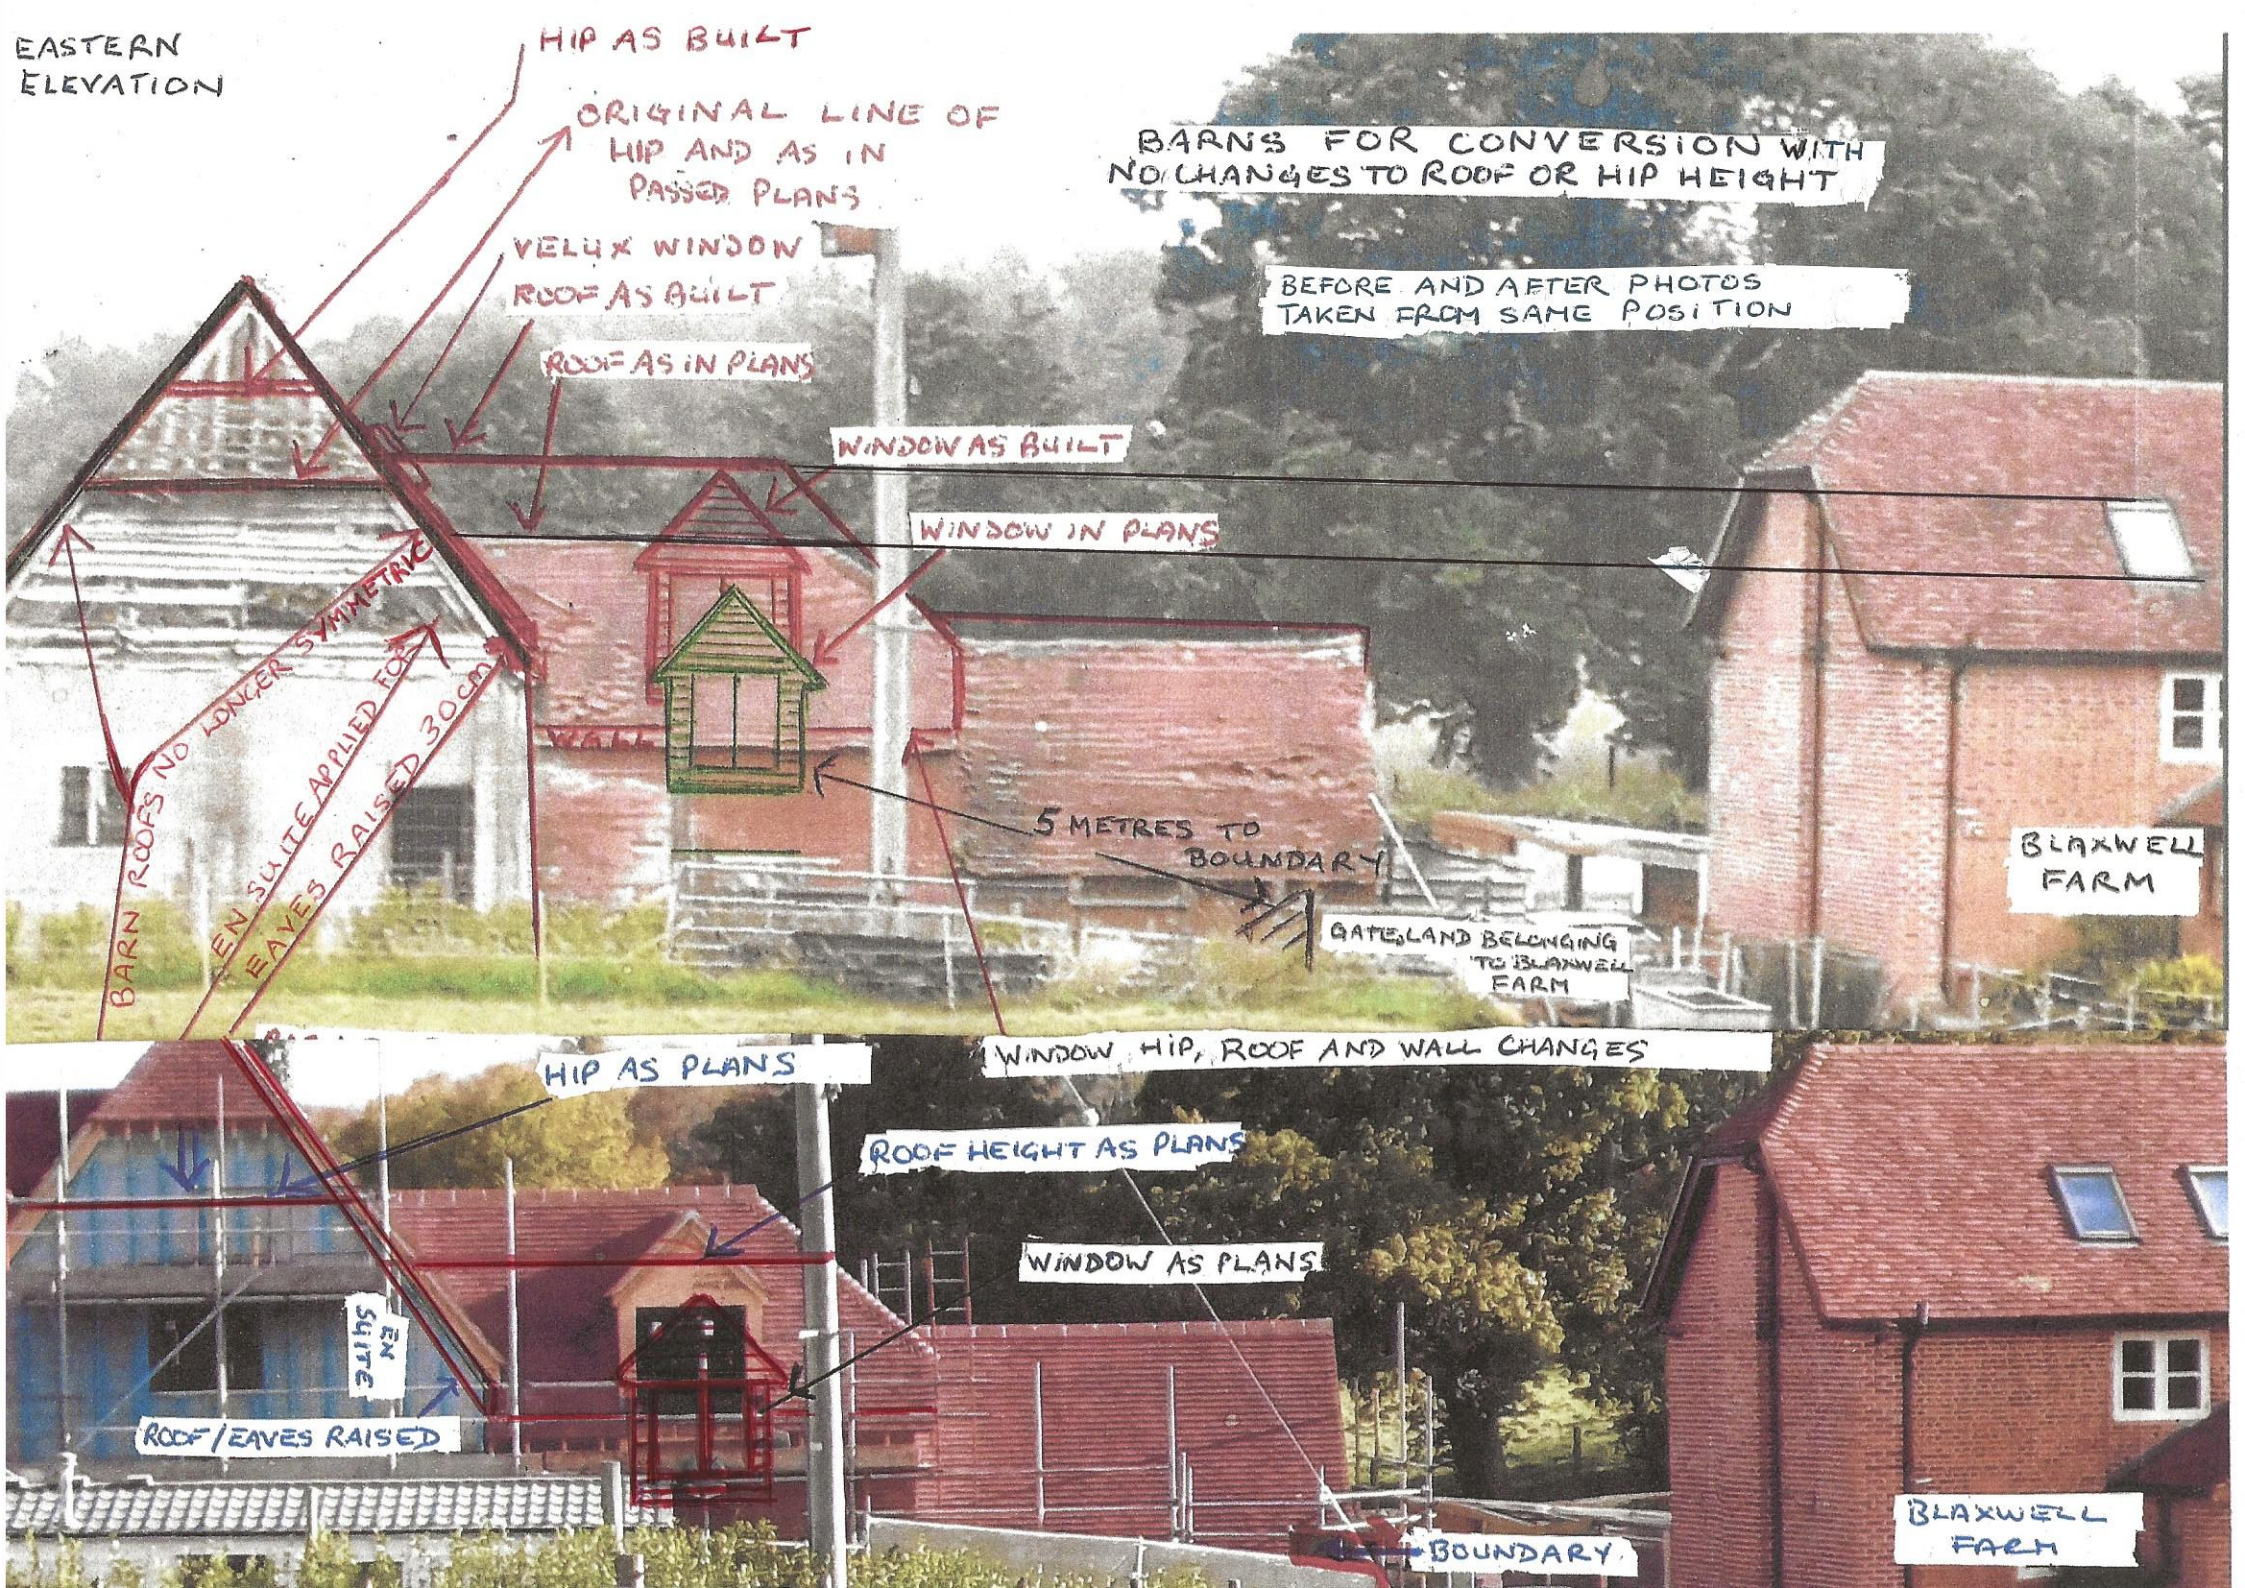
EASTERN ELEVATION
HIP AS BUILT
ORIGINAL LINE OF HIP AND AS IN PASSED PLANS
VELUX WINDOW
ROOF AS BUILT
ROOF AS IN PLANS
WINDOW AS BUILT
WINDOW IN PLANS
BARNS FOR CONVERSION WITH NO CHANGES TO ROOF OR HIP HEIGHT
BEFORE AND AFTER PHOTOS TAKEN FROM SAME POSITION
BARN ROOFS NO LONGER SYMMETRIC
EN SUITE APPLIED FOR
EAVES RAISED 30cm
5 METRES TO BOUNDARY
GATELAND BELONGING TO BLAXWELL FARM
BLAXWELL FARM
HIP AS PLANS
WINDOW, HIP, ROOF AND WALL CHANGES
ROOF HEIGHT AS PLANS
WINDOW AS PLANS
EN SUITE
ROOF/EAVES RAISED
BOUNDARY
BLAXWELL FARM

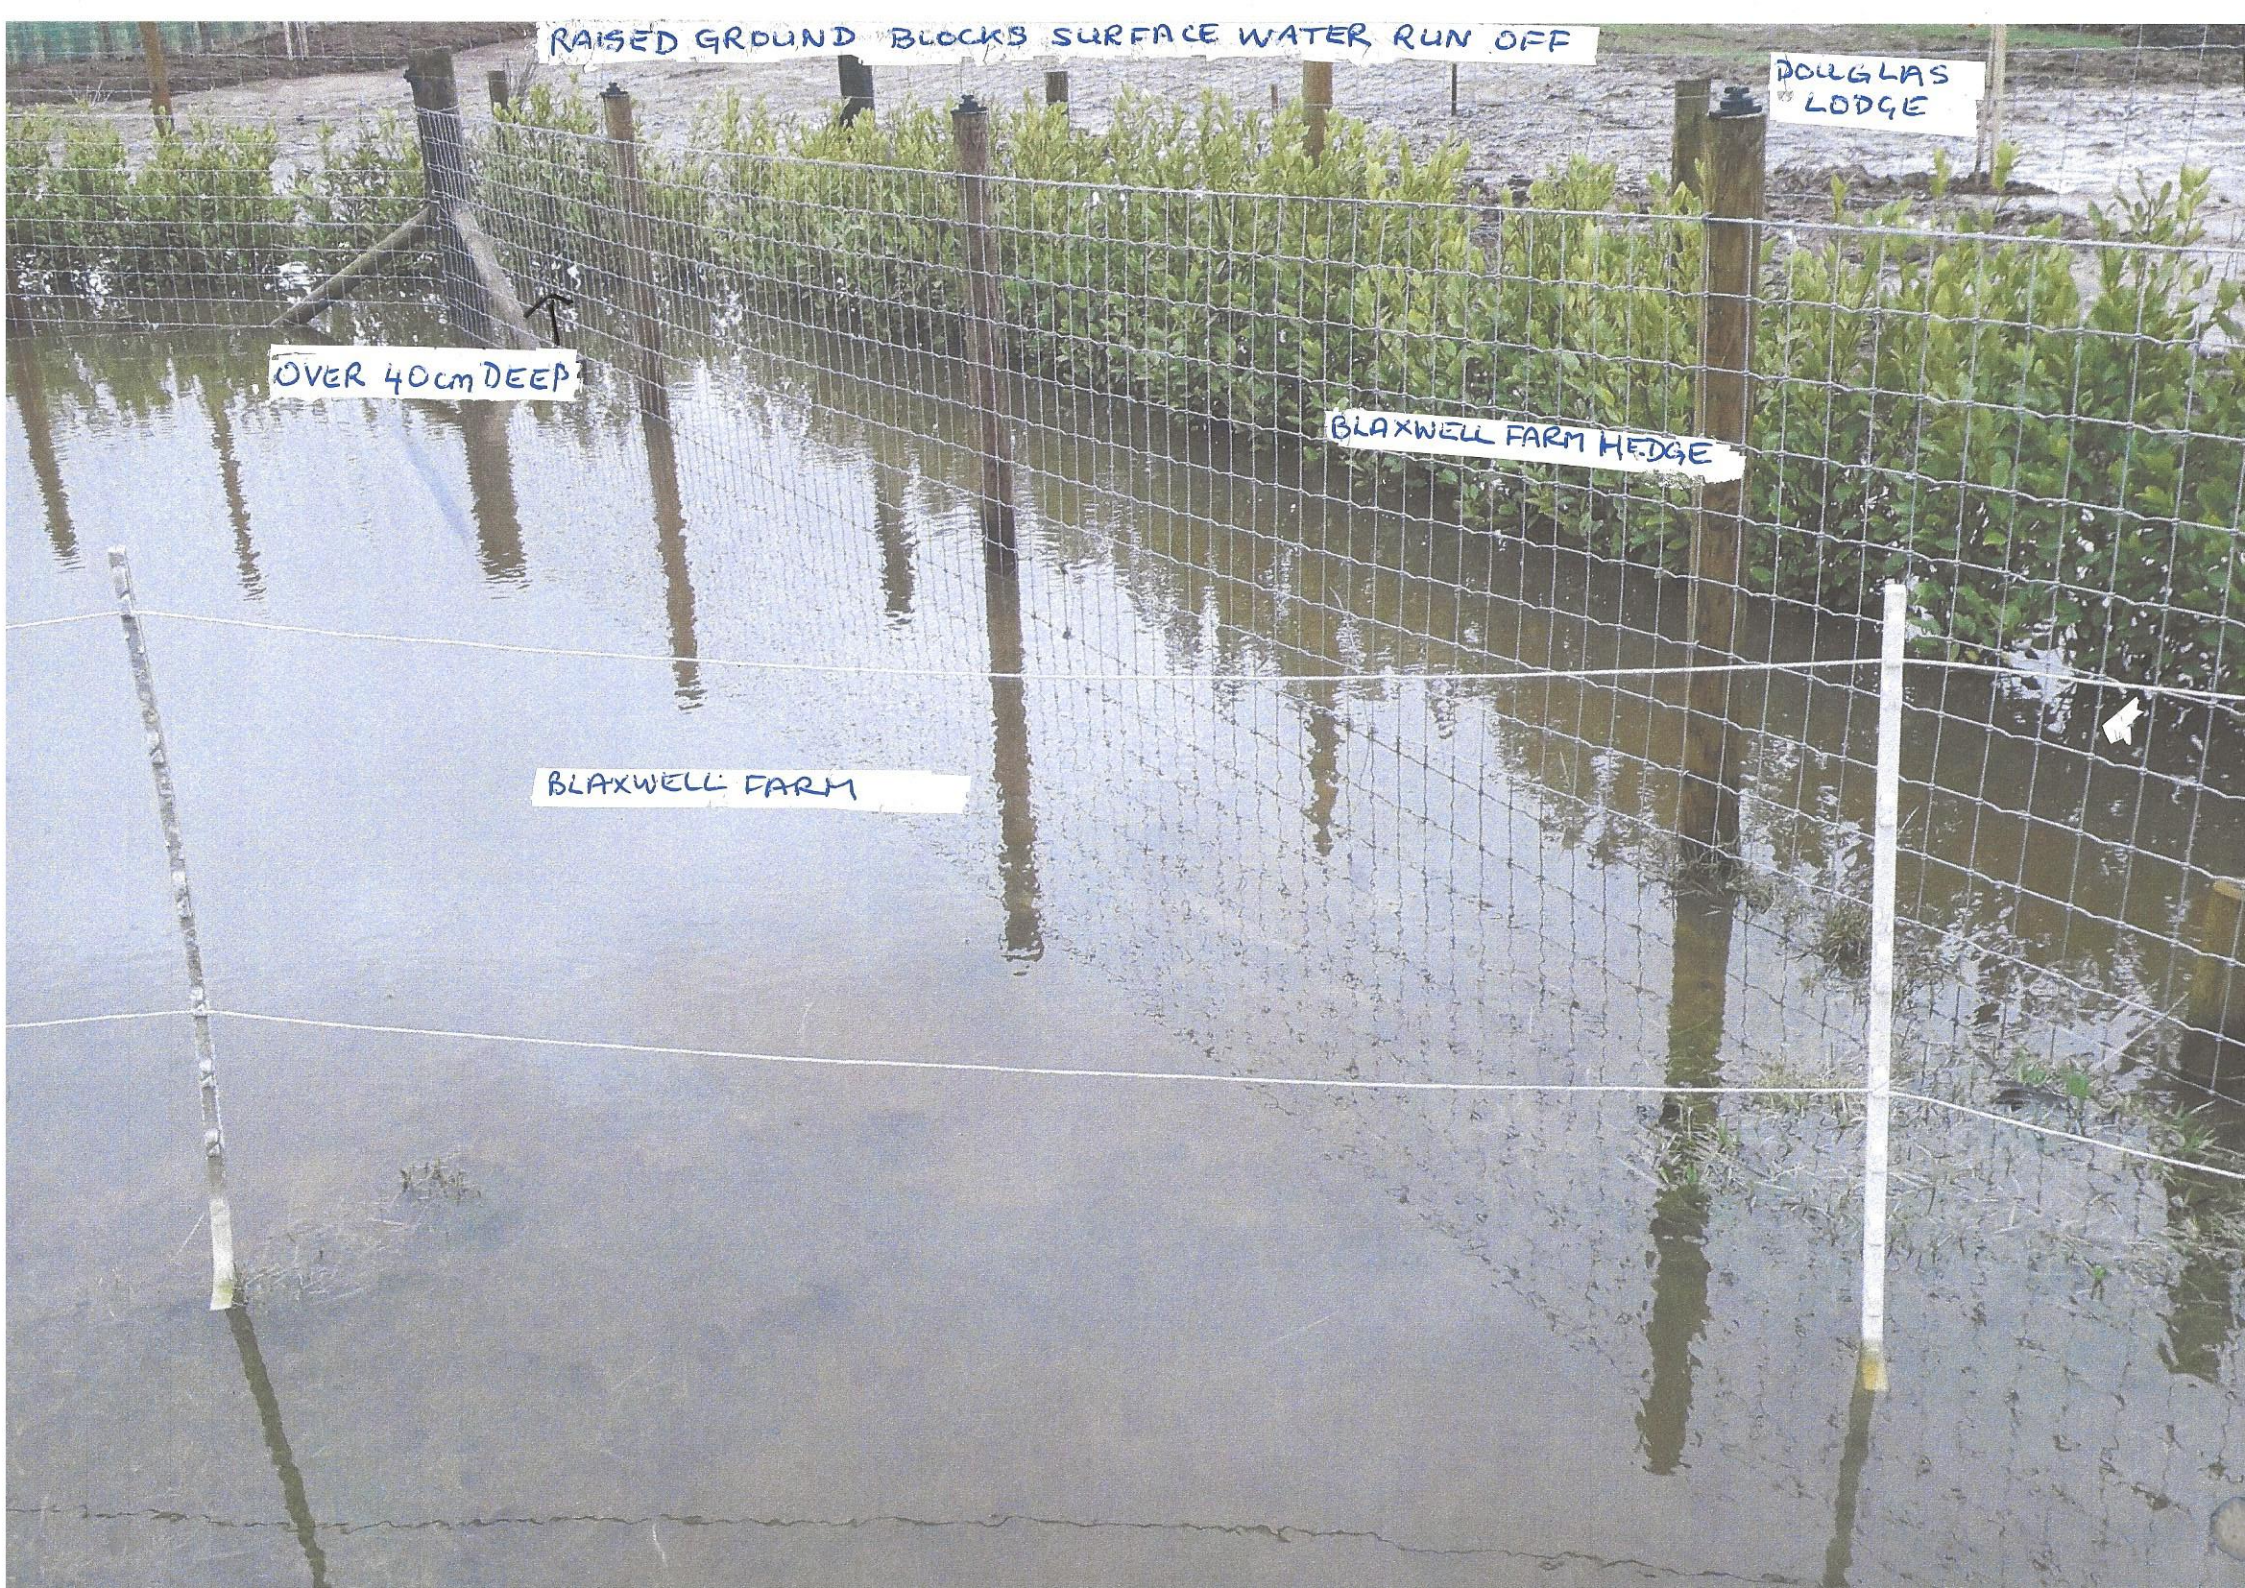
RAISED GROUND BLOCKS SURFACE WATER RUN OFF
DOUGLAS LODGE
OVER 40cm DEEP
BLAXWELL FARM HEDGE
BLAXWELL FARM