8 The Gardens Chippenham

Block Plan showing 8 x PV Solar Panels on rear elevation

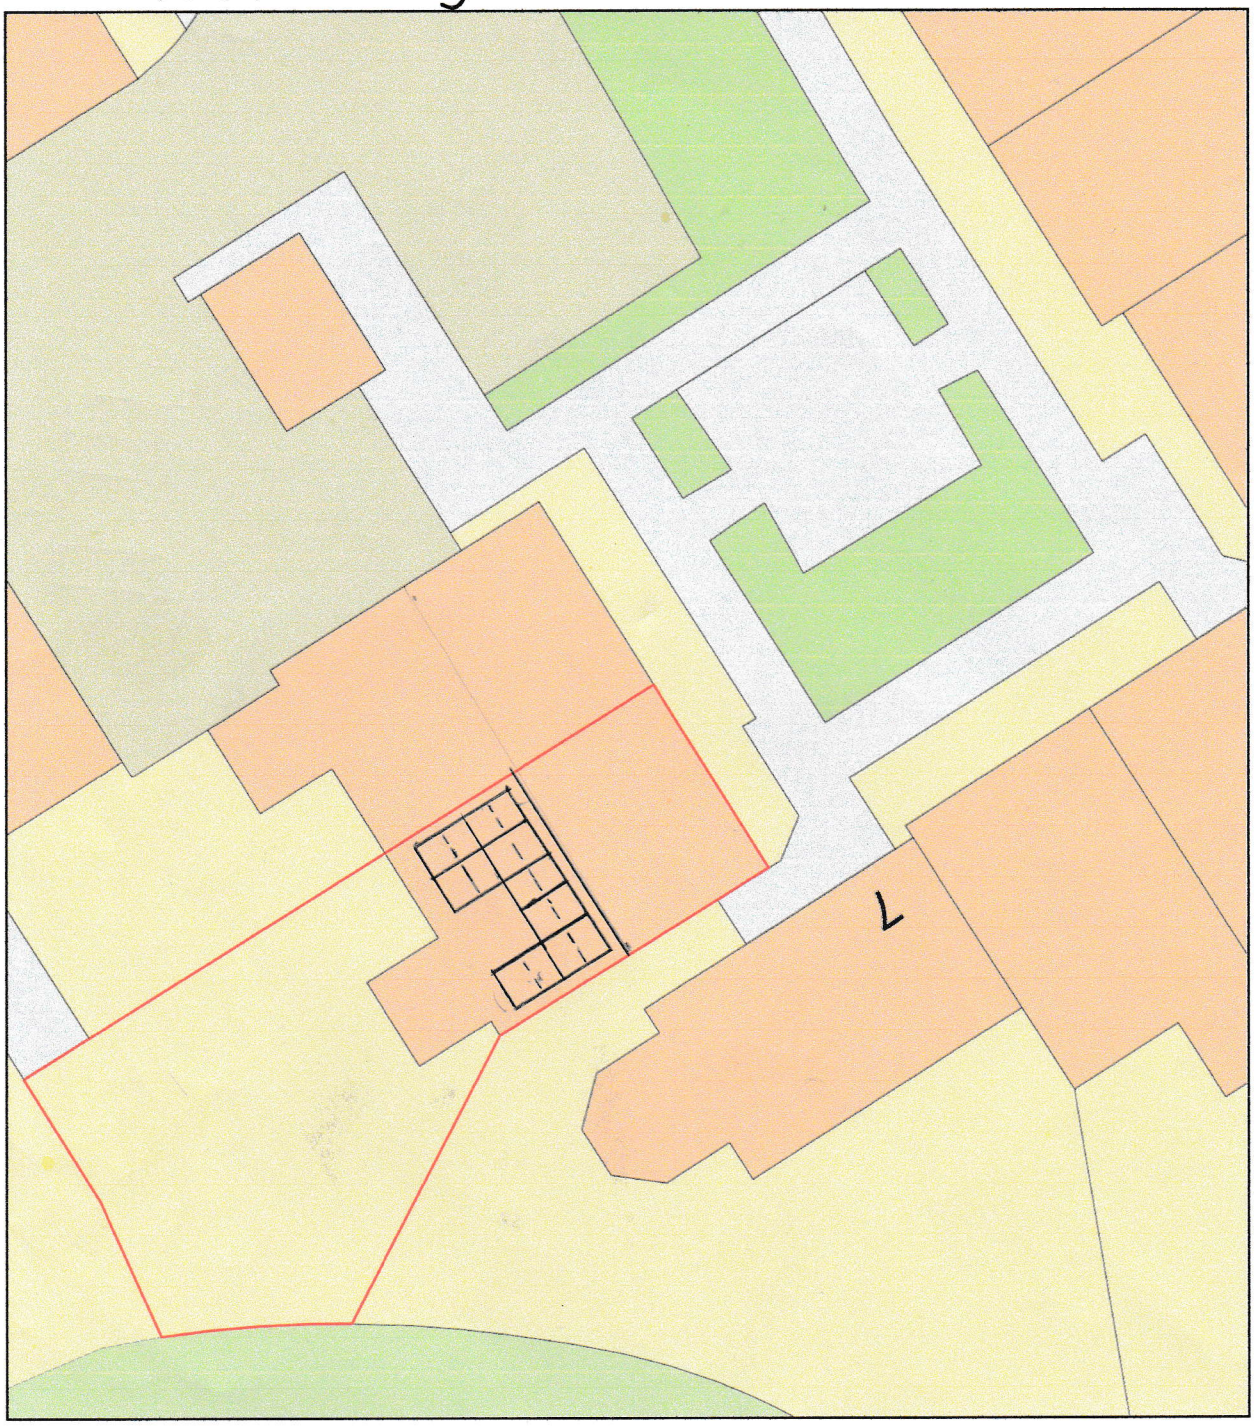

0 10

Metres

N

ReQuestaPlan

Plan Produced for: Wiltshire Council PL/2023/09

Date Produced: 17 Nov 2023

Plan Reference Number: TQRQM23321131434017

Scale: 1:200 @ A4