Floorplan

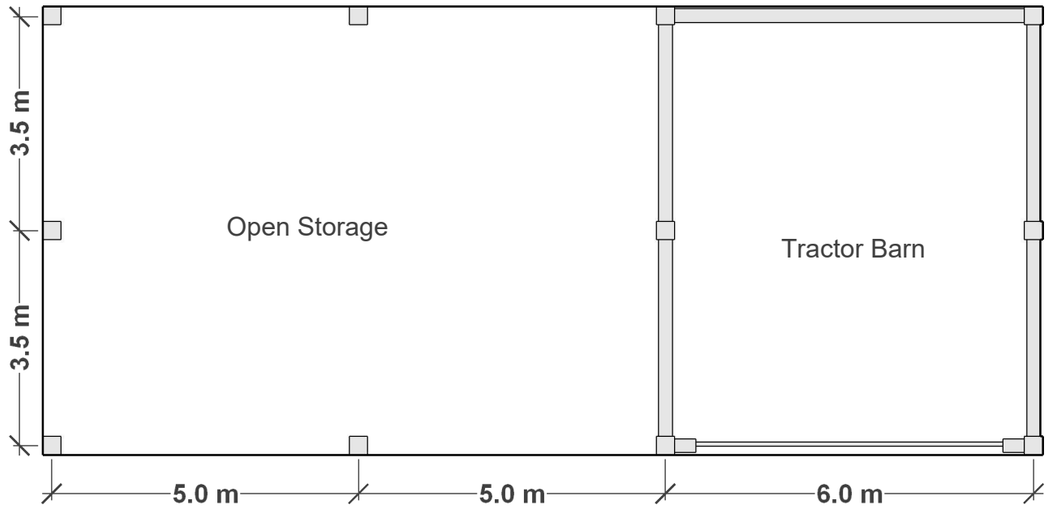

Site Elevation / Section

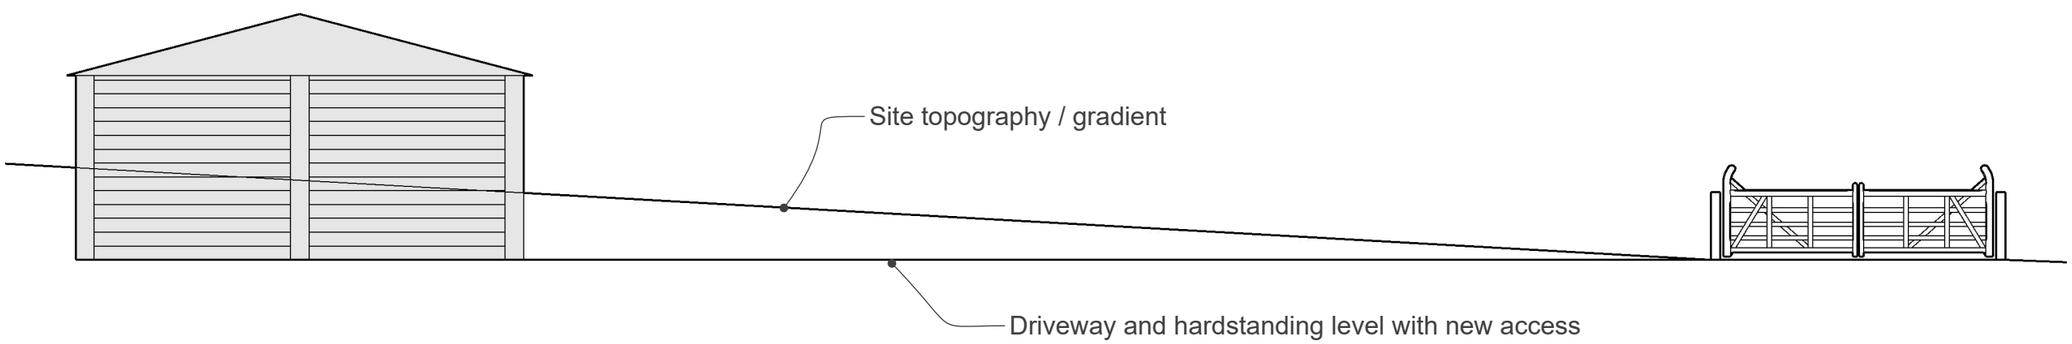

Floorplan - proposed revised scheme - November 2023
Sire Elevation / Section - proposed revised scheme - November 2023

Scale: 1:100 A3



Design and Planning Works Ltd
www.theplanningworks.co.uk