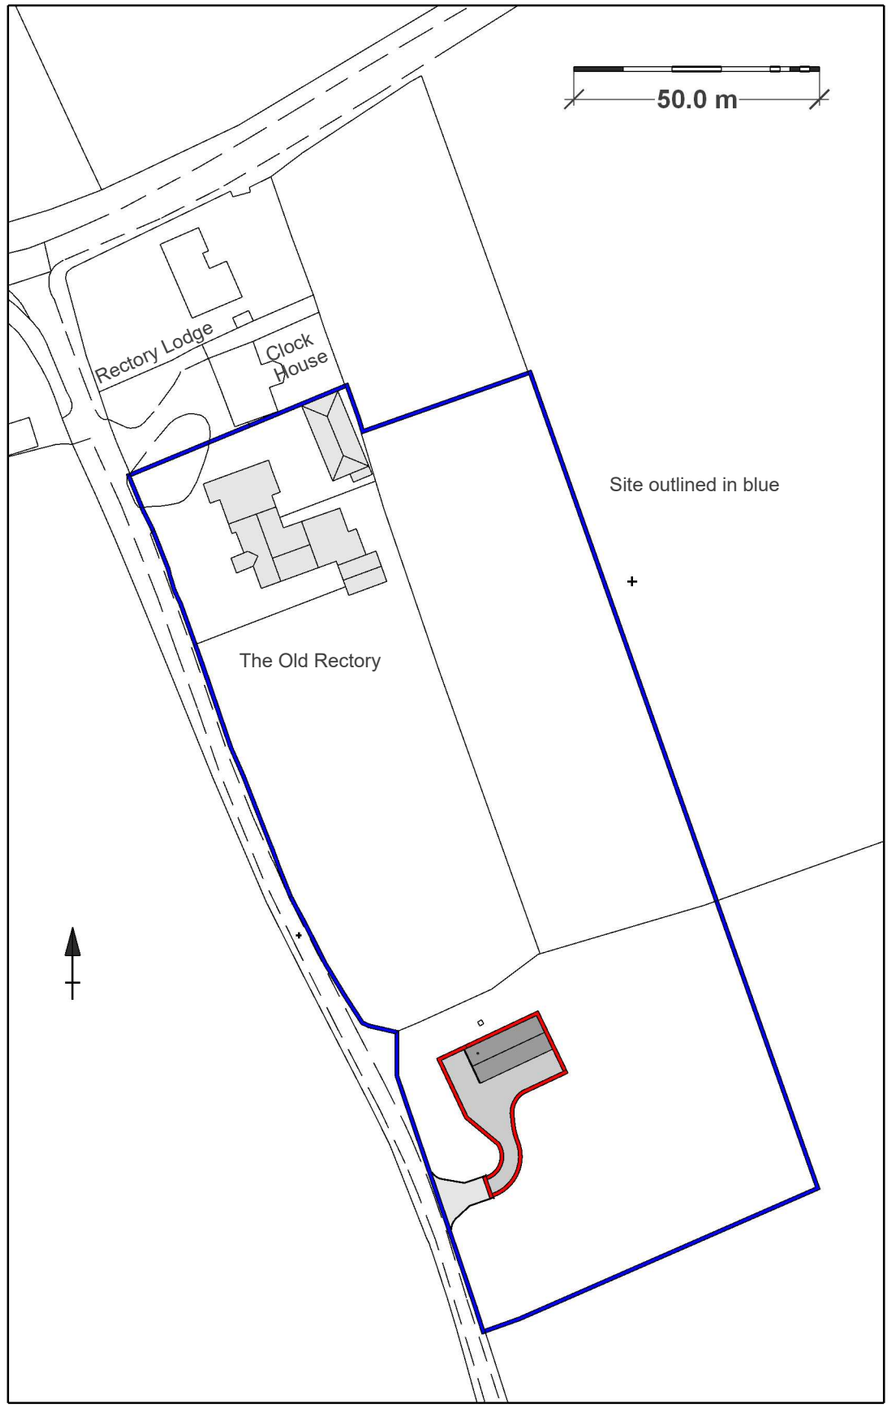

Design and Planning Works Ltd
www.theplanningworks.co.uk

Location Plan - The Old Rectory - Upton Scudamore - Revised proposed scheme November 2023

Scale: 1:1250 A3