

Tree Pit Detail 1:50

Shrubs - Car Park

Abbrev.	Botanical Name	Girth/ Dia. cm	Height cm	Root Zone	Specification	Mix %	per m²	Number
COR KEL	Cornus stolonifera 'Kelseyi'		30-40	3L	Several shoots; 4 brks	25.00	4	66
HEB RAK	Hebe rakaiensis	20-30D		3L	Bushy; 5 brks	25.00	4	66
PRU LUY	Prunus laurocerasus 'Otto Luyken'		30-40	3L	Bushy; 3 brks	25.00	4	66
VIB DAV	Viburnum davidii		20-30	3L	Bushy; 3 brks	25.00	4	66

Shrubs - Frontage Front Bed

Abbrev.	Botanical Name	Girth/ Dia. cm	Height cm	Root Zone	Specification	Mix %	per m²	Number
CAR EVE	Carex oshimensis 'Evergold'			3L	Full pot	25.00	5	45
LAV HID	Lavandula angustifolia 'Hidcote'		20-30	3L	Bushy; 5 brks	25.00	5	45
RUD GOL	Rudbeckia fulgida sullivantii 'Goldsturm'			3L	Full pot	25.00	5	45
VER LOL	Verbena bonariensis 'Lollipop'			3L	Full pot	25.00	5	45

Shrubs - Frontage Back Bed

Abbrev.	Botanical Name	Girth/ Dia. cm	Height cm	Root Zone	Specification	Mix %	per m²	Number
CAL FOE	Calamagrostis x acutiflora 'Karl Foerster'			5L	Full pot	50.00	2	17
COR FIR	Cornus sanguinea 'Midwinter Fire'		60-80	5L	Branched; 4 brks	50.00	2	17

Shrubs - Thorny


Abbrev.	Botanical Name	Girth/ Dia. cm	Height cm	Root Zone	Specification	Mix %	per m²	Number
BER ATR	Berberis thunbergii 'Atropurpurea'		30-40	3L	Branched; 5 brks	33.00	3	66
ILE AQU	Ilex aquifolium		40-60	3L	Bushy; 3 brks	34.00	3	68
PYR CUS	Pyracantha coccinea 'Red Cushion'	30-40D		3L	Bushy; 5 brks	33.00	3	66

Hedges


Abbrev.	Botanical Name	Girth/ Dia. cm	Height cm	Root Zone	Specification	Mix %	per m	Number
PRU LUS	Prunus lusitanica		80-100	10L	Bushy; 6 brks	100.00	4	151

Trees

Abbrev.	Botanical Name	Girth/ Dia. cm	Height cm	Root Zone	Specification	Mix %		Number
ACE ELS	Acer campestre 'Elsrijk'	14-16	400-450	45-85L	EHS; clear stem min. 200cm; 5 brks		Counted	2
CRA STR	Crataegus monogyna 'Stricta'	12-14	350-425	45-85L	HS; clear stem 175-200cm; 5 brks		Counted	2
PYR CHA	Pyrus calleryana 'Chanticleer'	14-16	400-450	45-85L	EHS; clear stem 175-200cm; 5 brks		Counted	2
						TOTALS		**835**

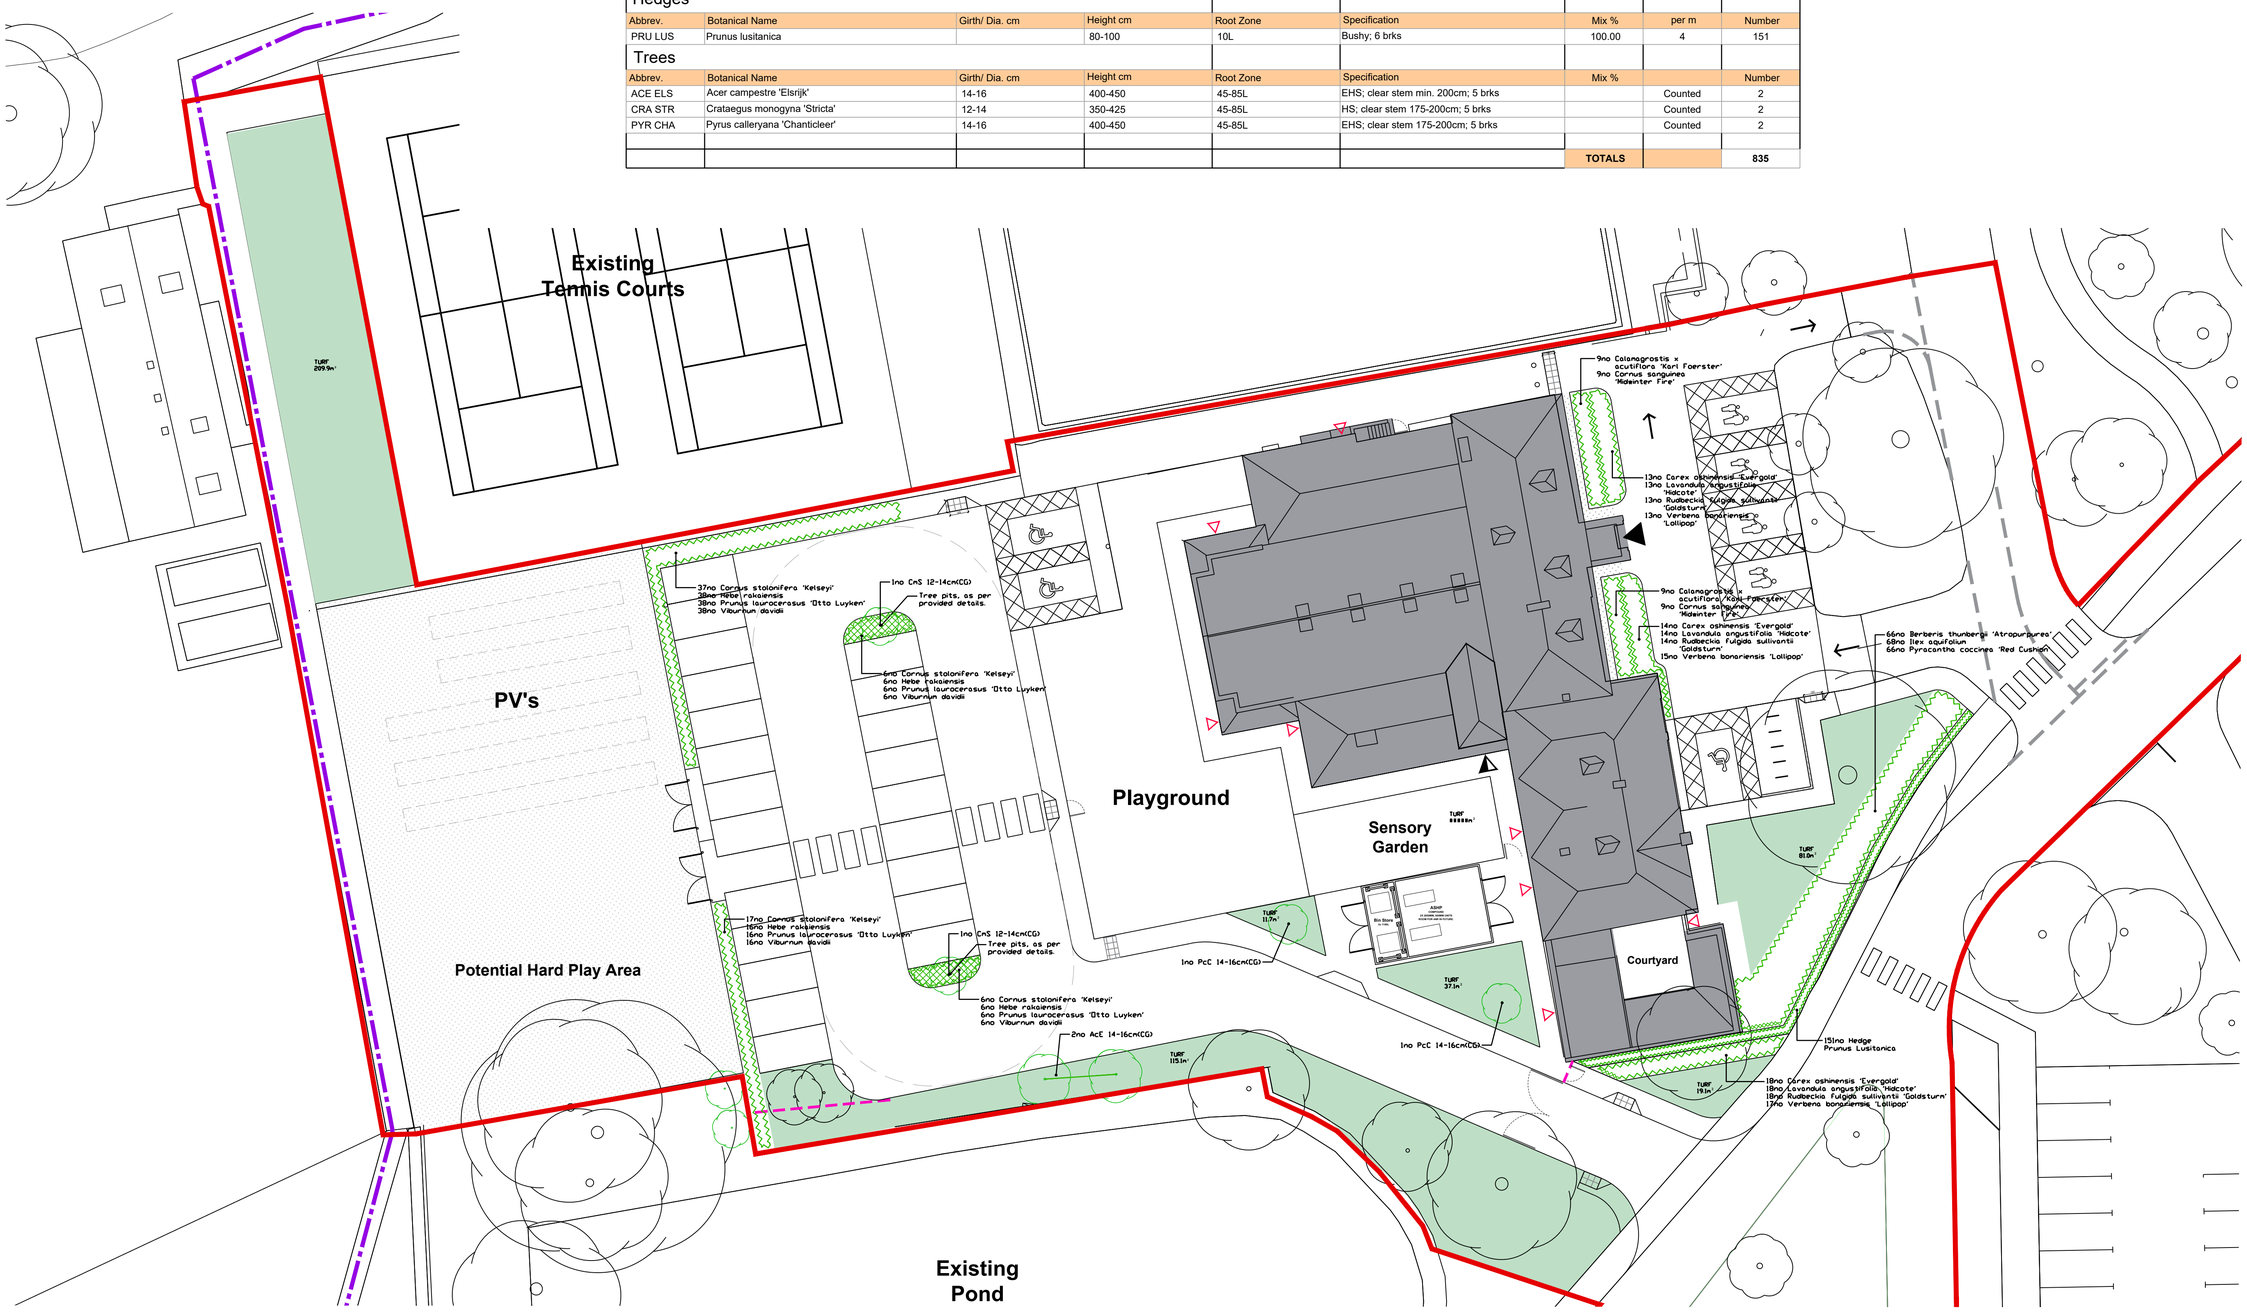



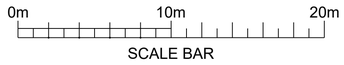



GRAVEL
TURF
PROPOSED TREE
EXISTING TREE
1000mm TREE PIT
PLANTING AREAS
SITE BOUNDARY
PROW
MAIN ENTRANCE / EXIT
SECONDARY ENTRANCE / EXIT
FIRE EXIT

This line should measure 70mm when printed correctly

This drawing is the copyright of Roberts Limbrick Ltd and should not be reproduced in whole or in part or used in any manner whatsoever without their written permission.

Responsibility is not accepted for errors made by others in scaling from this drawing. Use only figured dimensions and report any discrepancies or omissions to the Architect immediately.

Rev	Date	By	Chk	Description
P01	08.11.2023	HK	TH	First Issue

Roberts Limbrick
03333 405 500
mail@robertslimbrick.com
robertslimbrick.com
Registered Office: England No. 06658029

Project Name
Melksham House SEN School
-
-

Client Name
Wiltshire Council
-
-

Drawing Title
Landscaping Plan
-
-

Scale	Project No.
1/200 • A1	10977

Status	Purpose Of Issue
A3	Issued for Planning

Project	Org	Vol	Level	Form	Role
10977 •	RL	• XX •	XX	• DR •	L

Number	Revision
8001	**P01**