




Front - West
Elevations Existing 1:100

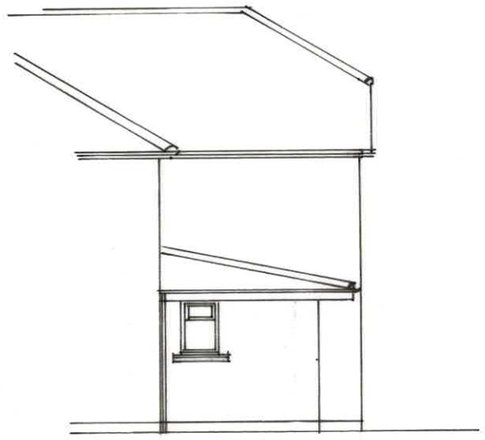

Side - North.

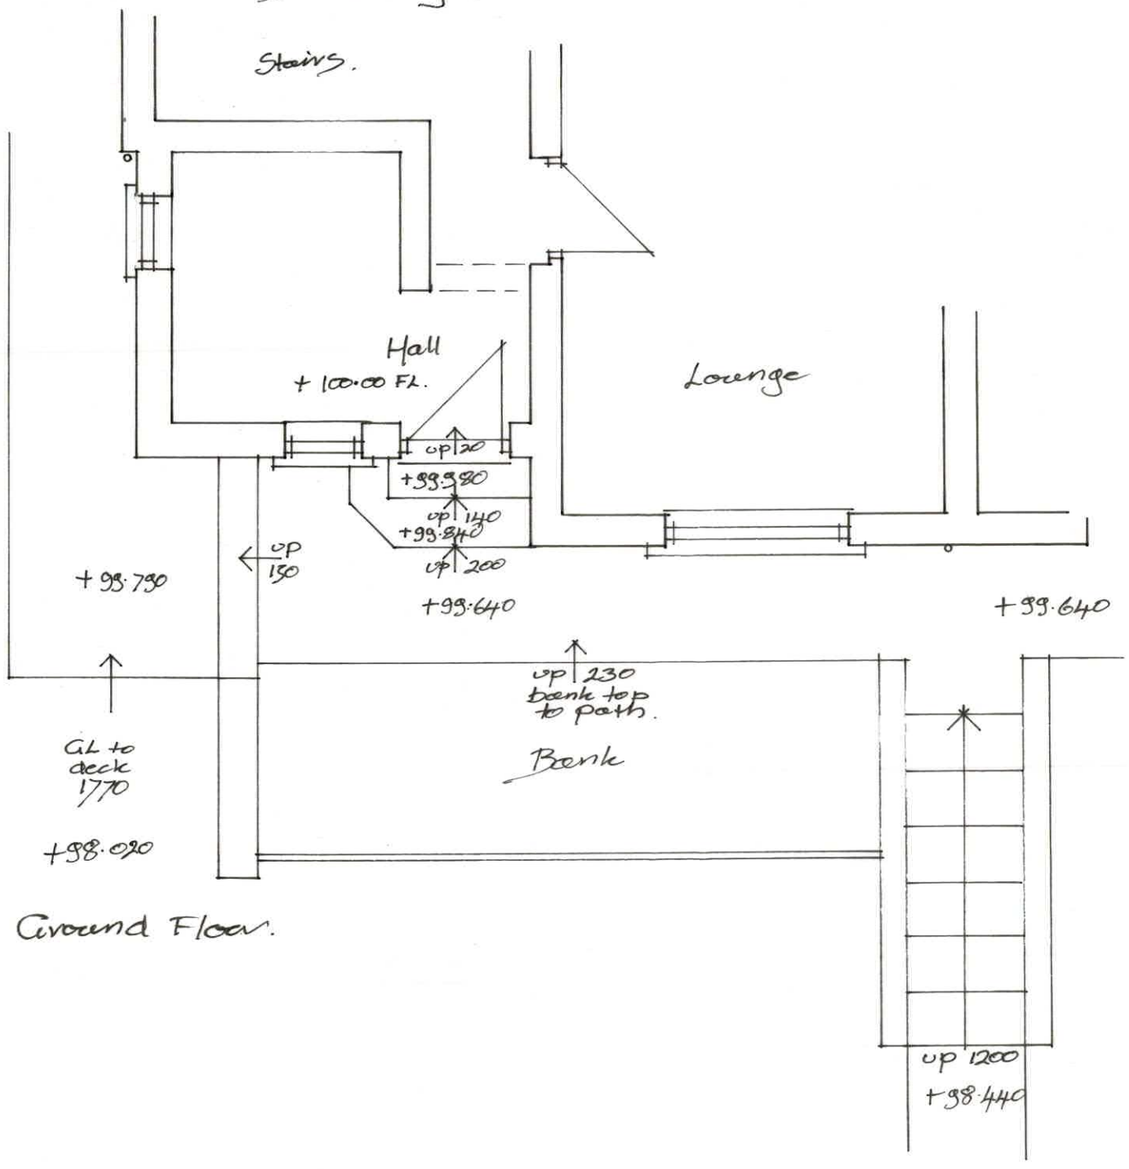

Ground Floor.

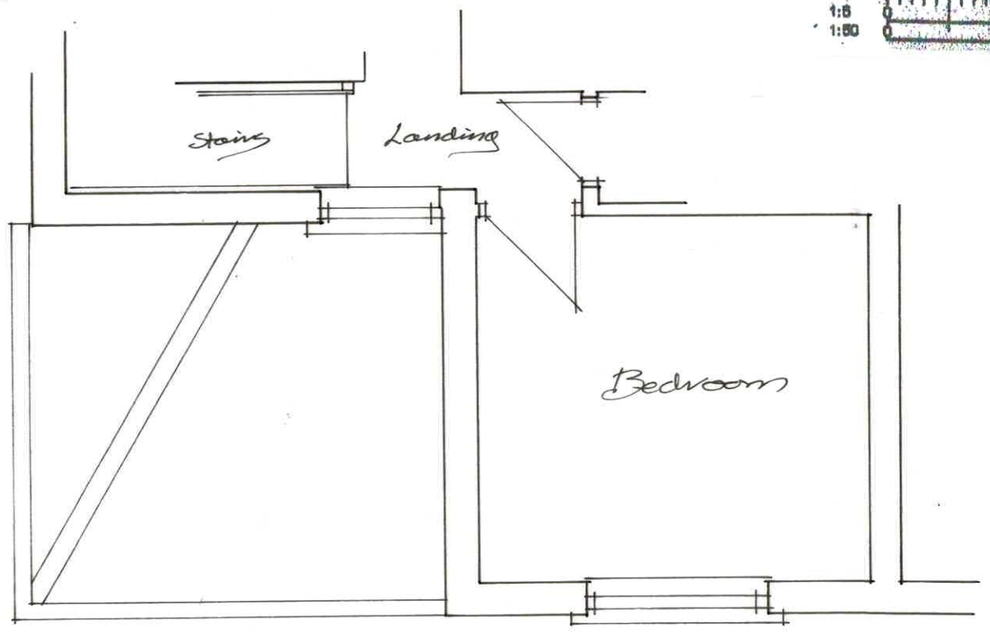

First Floor.

Floor Plans 1:50
Existing

CHRIS HYDE
5 Potley Lane
Corsham, Wilts
SN13 9RY
01225811057

Project 15 Barn Piece
Box SN13 8LF

Drawing
Plans & Elevations
As Existing

Scale 1:50 1:100
Drawing No 2560/2
Date Oct 2023
Drawn Chris Hyde

1:1
1:100
1:5
1:50