CHRIS HYDE
3 Potley Lane
Corsham, Wilts
SN13 9RY
01225811057

Project: 15 Barn Piece Box SN13 8LF

Drawing: Plans & Elevations As Proposed


Scale: 1:50 1:100 | Drawing No: 2560/1

Date: Oct 2023 | Drawn: Chris Hyde


1:1 1:100 1:5 1:50



Front - West

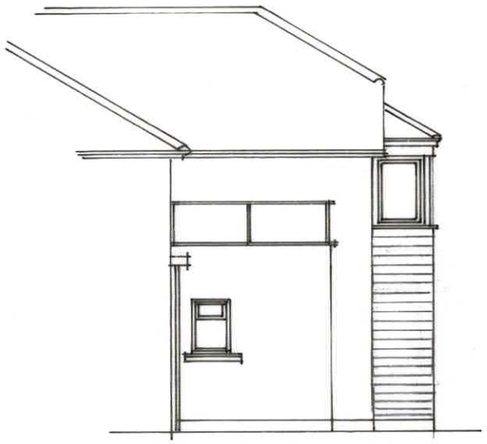


Side - North

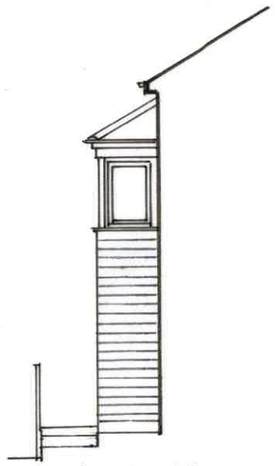


Side - South.

Elevations Proposed 1:100

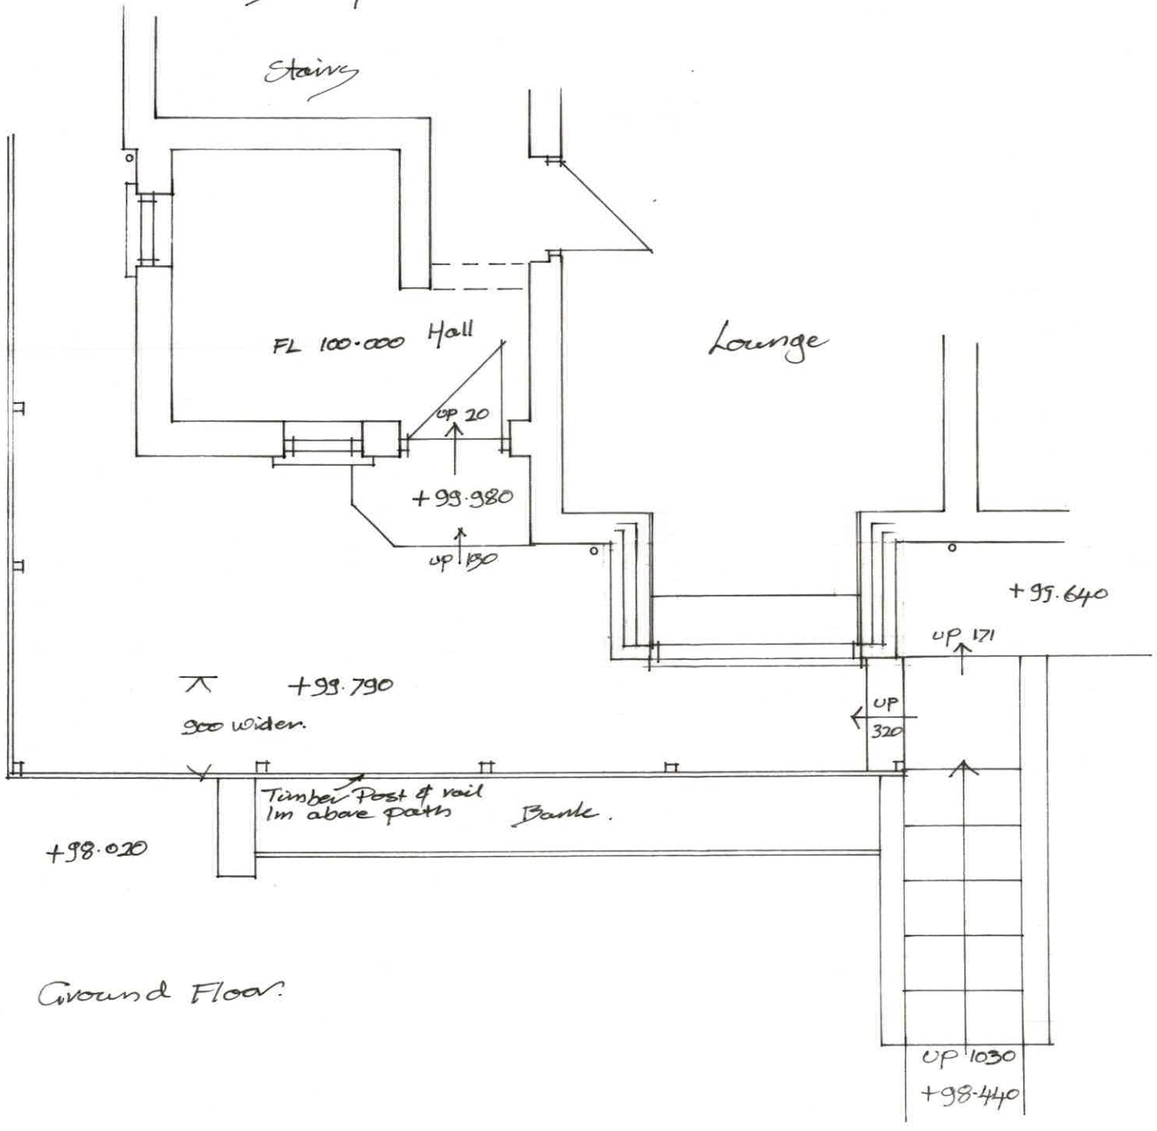

Ground Floor.

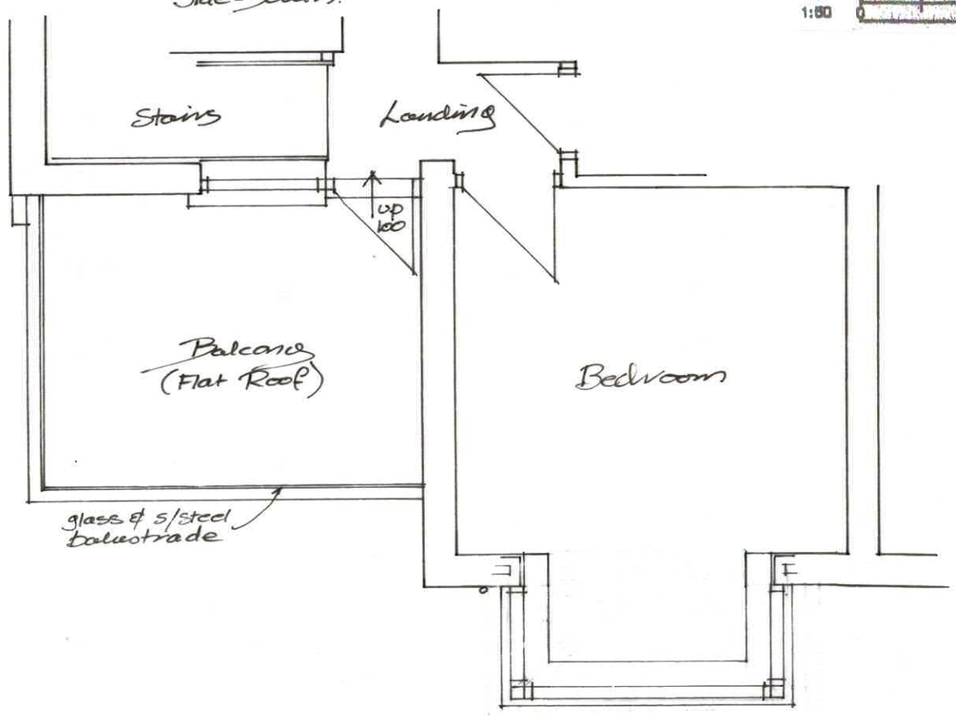

First Floor.

Floor Plans 1:50
Proposed