
Bradbury Manor
Devizes

Heat pump location

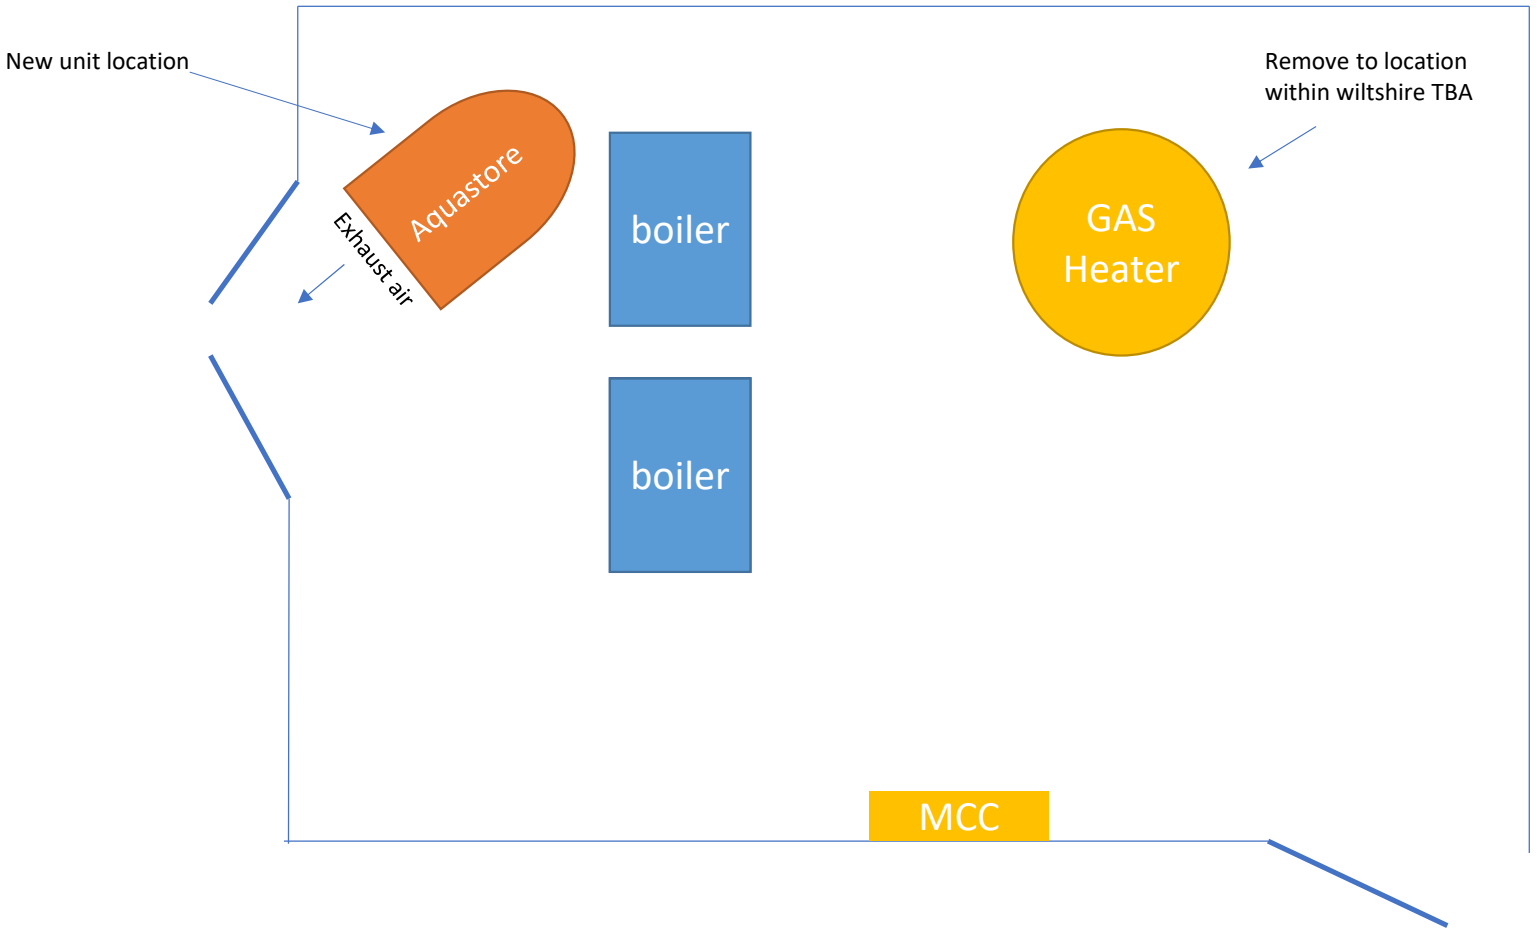


Aquastore


New unit location
Aquastore
Exhaust air
boiler
boiler
Remove to location
within wiltshire TBA
GAS
Heater
MCC

Heat pump
Plan view

External unit to have bushes removed and concrete Plinth installed for, wooden ventilated fence with gate to secure unit.

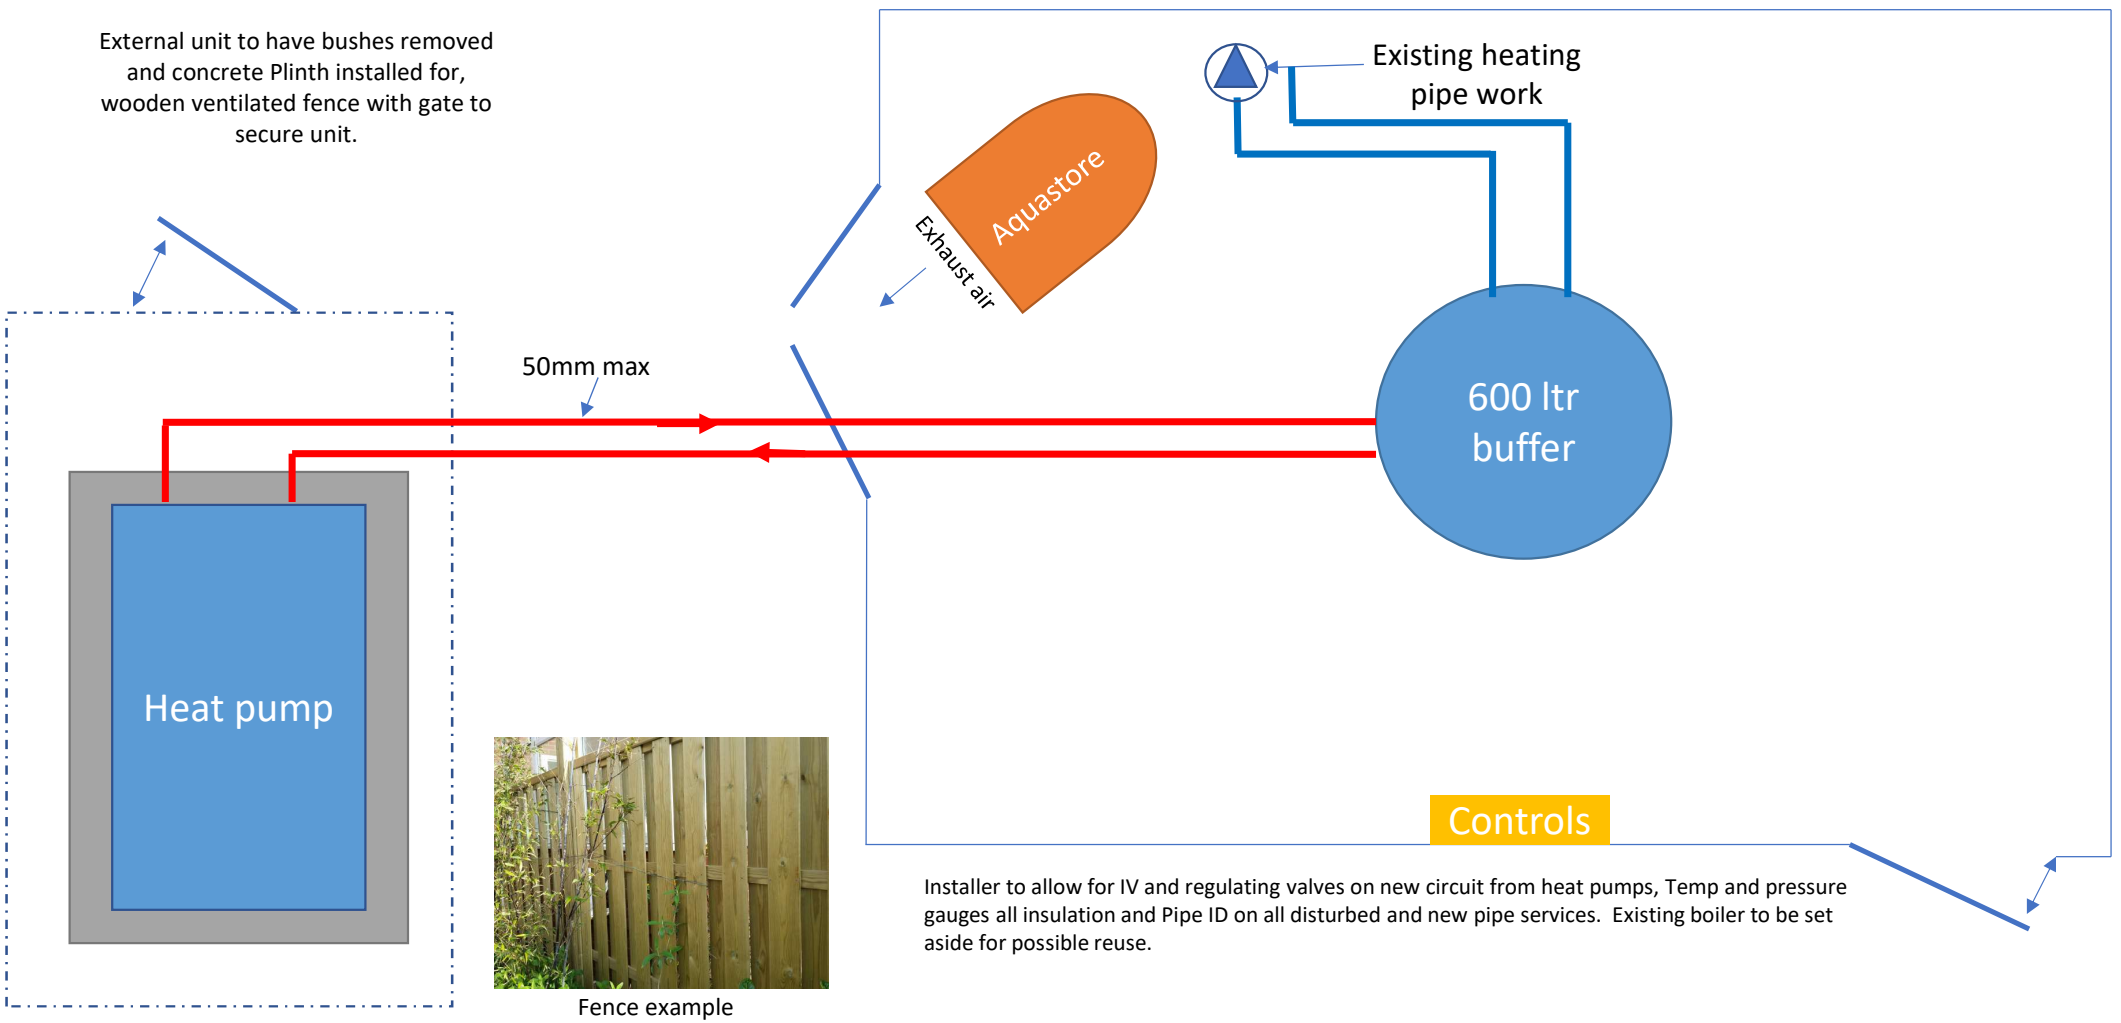

Fence example

Installer to allow for IV and regulating valves on new circuit from heat pumps, Temp and pressure gauges all insulation and Pipe ID on all disturbed and new pipe services. Existing boiler to be set aside for possible reuse.

Heat pump
side elevation

