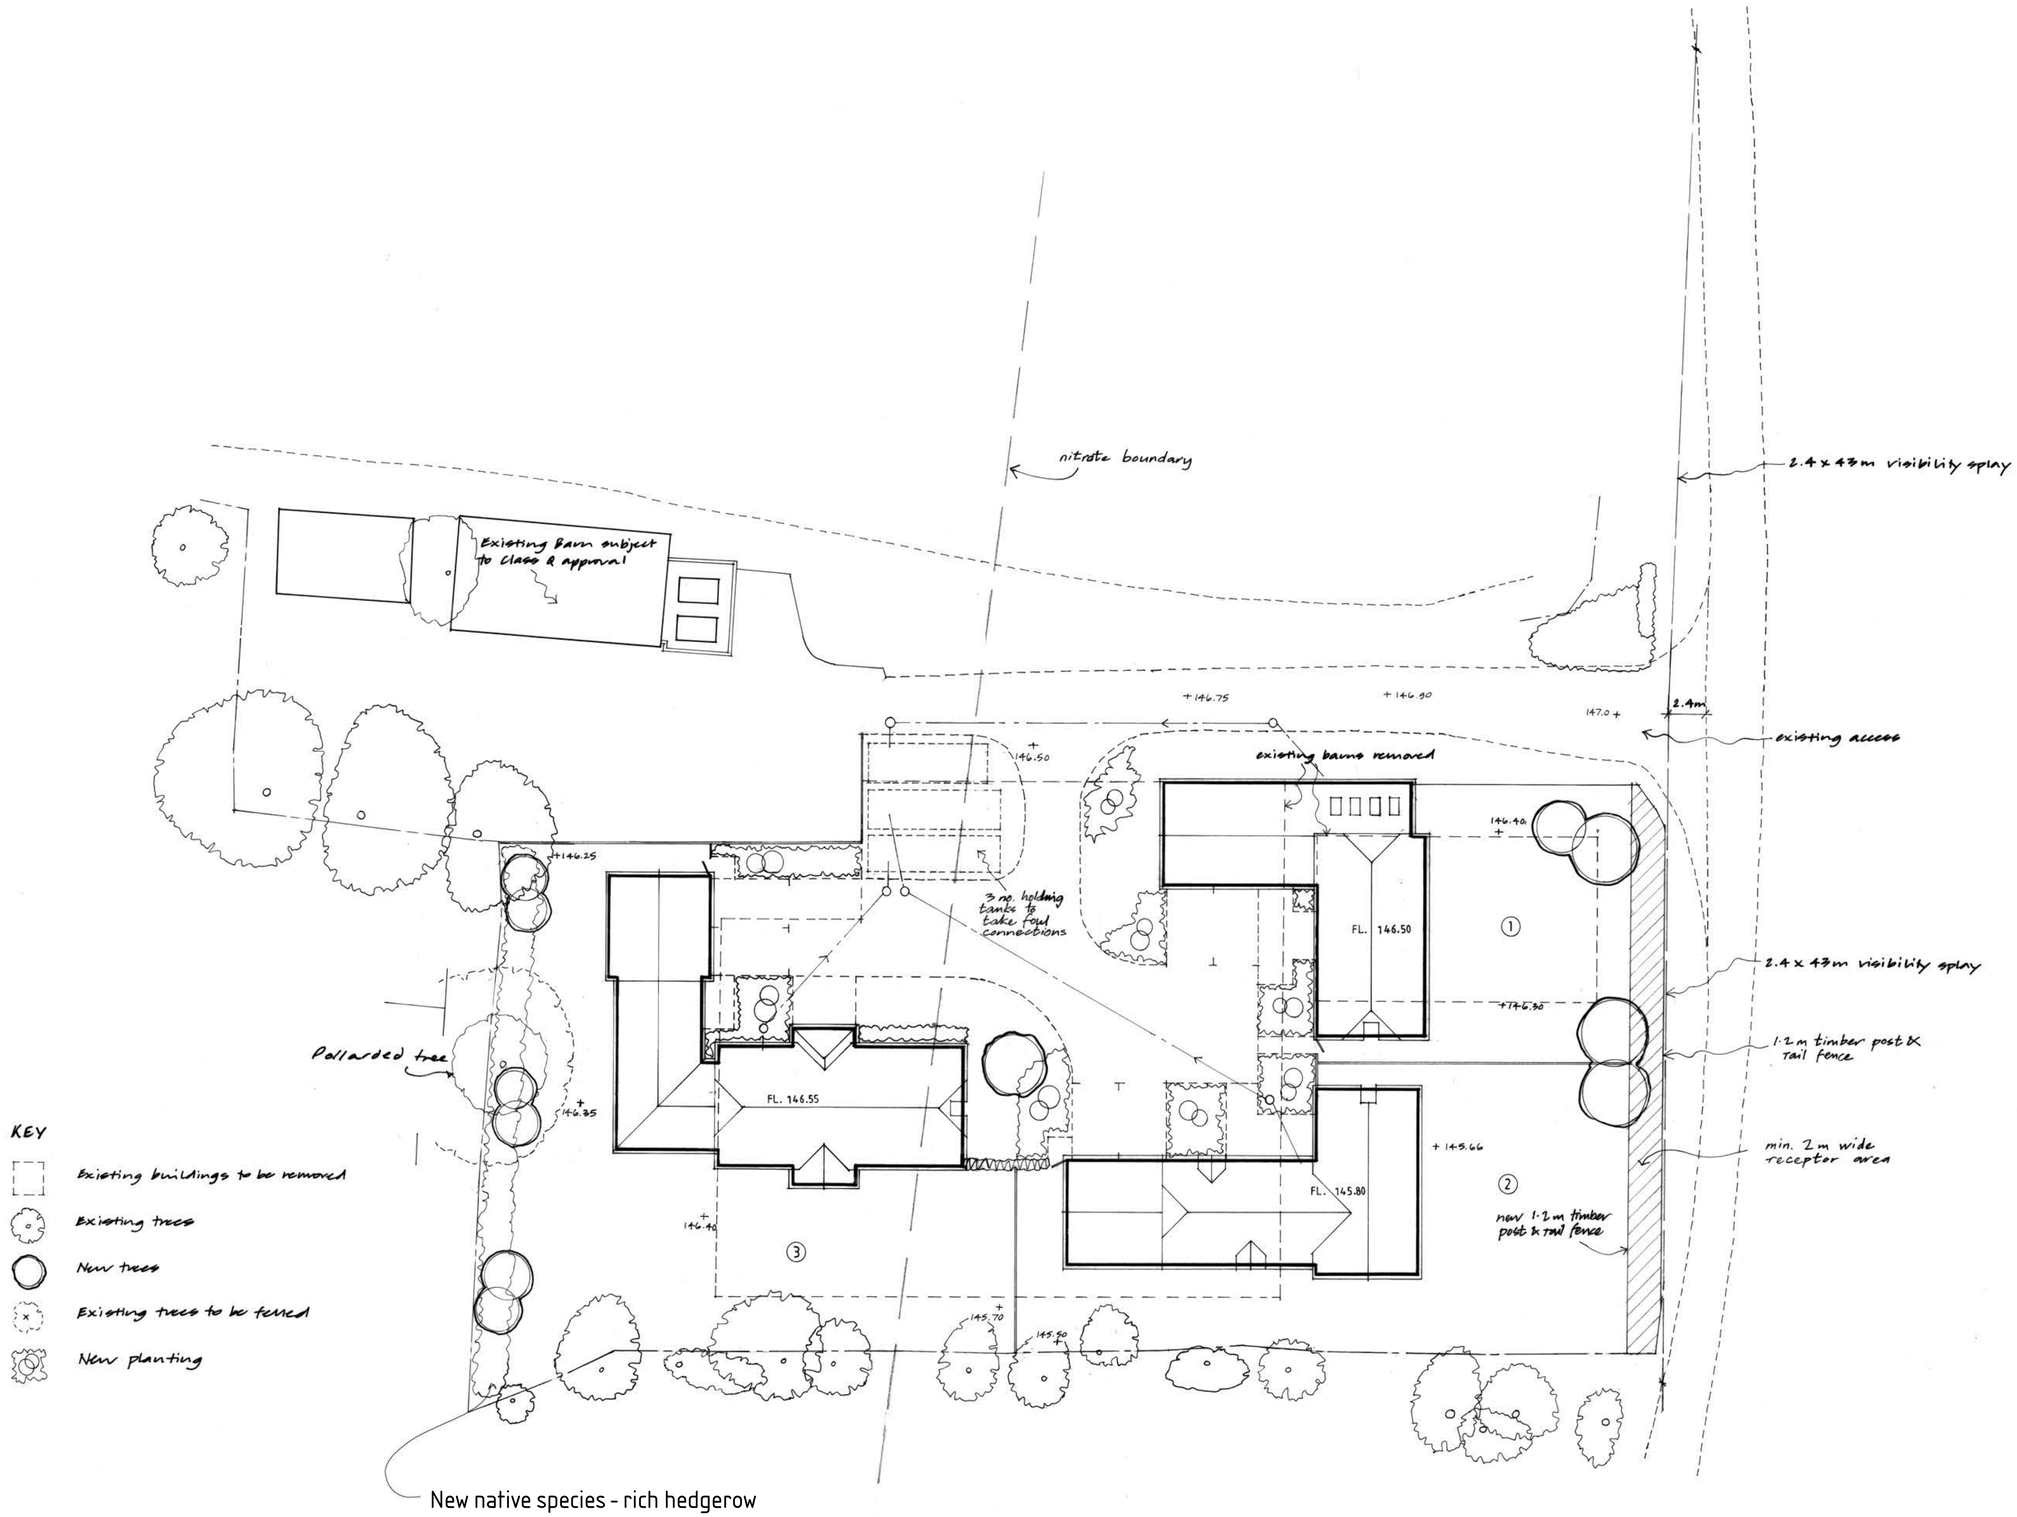


revisions	int	date
A ① RECEPTOR AREA ADDED ② FOUL DRAINAGE ADDED ③ NITRATE BOUNDARY SHOWN	SB	Oct'23

Contractors, Sub Contractors and Suppliers are to check all relevant dimensions and levels of site and buildings before commencing any shop drawings or building work.

This drawing is copyright and may not be reproduced in any part or form without the written consent of Fowler Architecture & Planning.

project

NEW DWELLINGS
ROUNDWAY FARM

drawing

Site Plan

scale	date
1:200 @ A1	MAY 2023

drawing no 230128 - 02 A rev

FOWLER ARCHITECTURE & PLANNING

39 High Street
Pewsey
Wiltshire
SN9 5AF

01672 569444
enquiries@faap.co.uk