

ANY ALTERATIONS TO THE BUILDING STRUCTURE ARE SUBJECT TO WRITTEN APPROVAL BY A QUALIFIED STRUCTURAL ENGINEER


PLANNING PERMISSION APPROVAL DRAWING

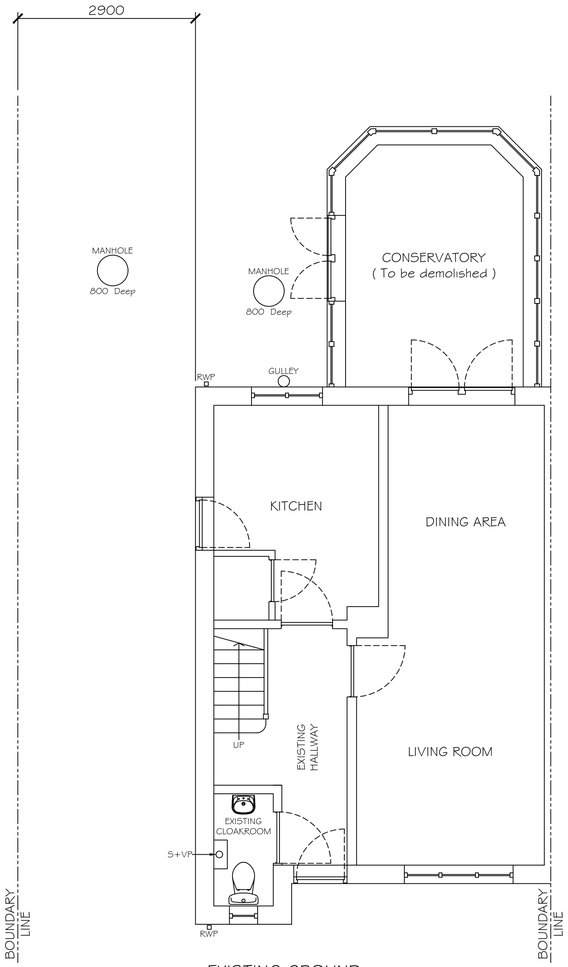


EXISTING GROUND FLOOR PLAN
SCALE 1:50

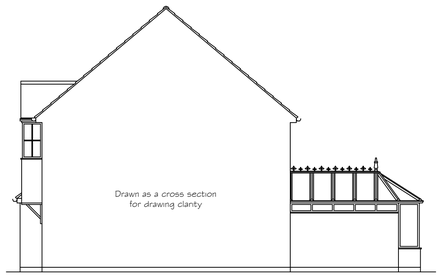


EXISTING SIDE ELEVATION (Looking from No.4)
SCALE 1:100

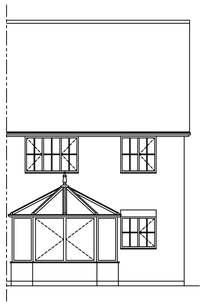


EXISTING REAR ELEVATION
SCALE 1:100

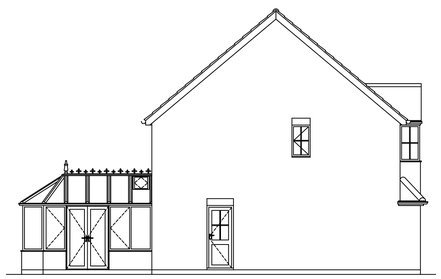


EXISTING SIDE ELEVATION (Looking from No.2)
SCALE 1:100

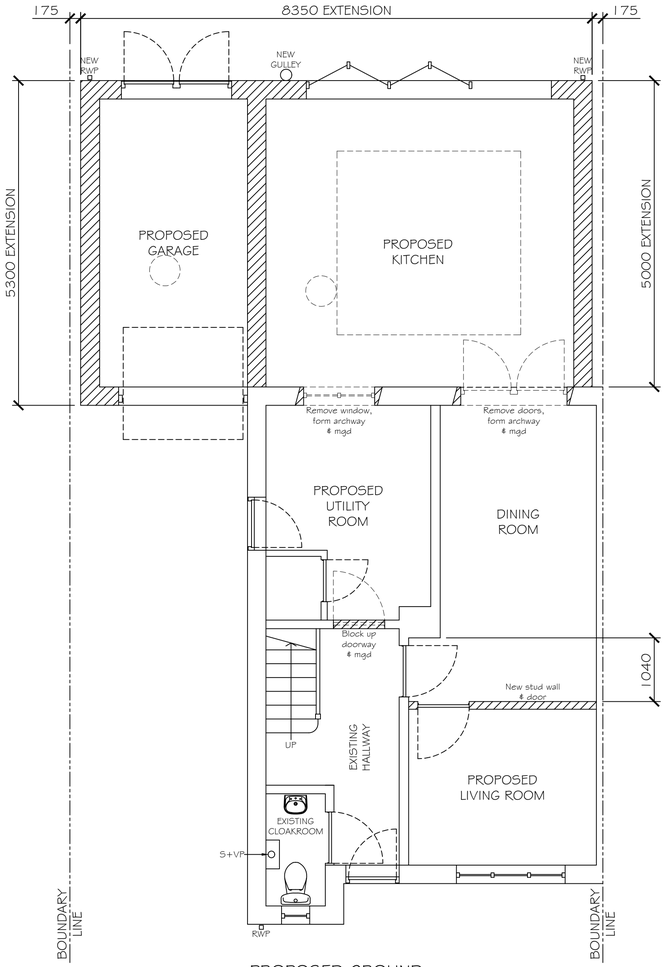


PROPOSED GROUND FLOOR PLAN
SCALE 1:50

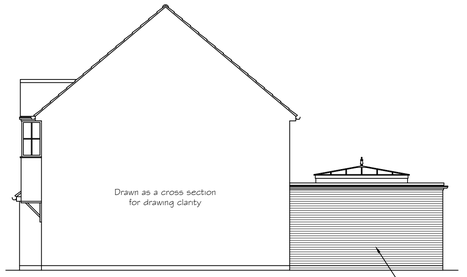


PROPOSED SIDE ELEVATION (Looking from No.4)
SCALE 1:100

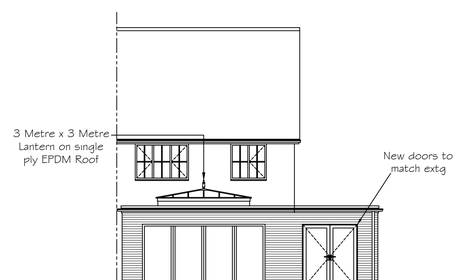

PROPOSED REAR ELEVATION
SCALE 1:100

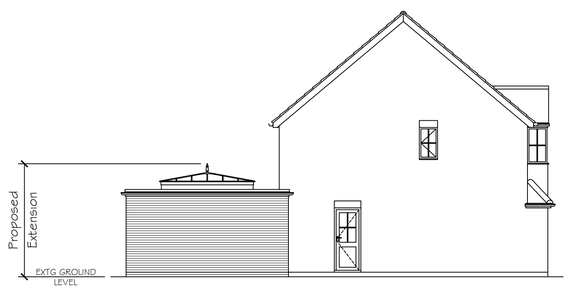

PROPOSED SIDE ELEVATION (Looking from No.2)
SCALE 1:100

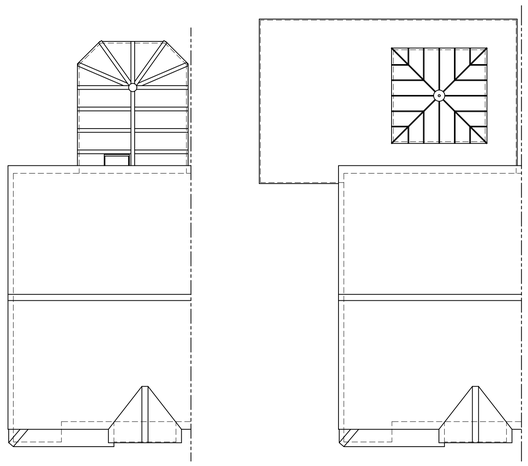

EXISTING ROOF PLAN
SCALE 1:100


PROPOSED ROOF PLAN
SCALE 1:100



EXISTING FRONT ELEVATION
SCALE 1:100



PROPOSED FRONT ELEVATION
SCALE 1:100

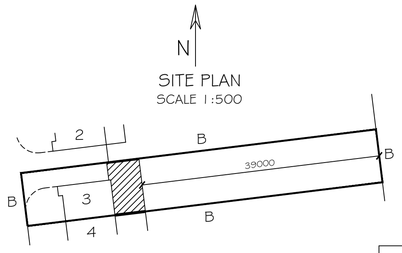

SITE PLAN
SCALE 1:500

NOTE : B DENOTES PROPERTY BOUNDARY



Scale 1:50
Plans



Scale 1:100
Elevations/Roof Plans



Scale 1:500
Site Plan

This drawing is the confidential & copyright property of Phil Smith and must not be copied, disclosed or used for any purpose without written consent.

Drawing Prepared By:
PHIL SMITH
7 Wolversdene Road
Andover
Hampshire
SP10 2AX
Telephone 01264 355530
Mobile 07786601817
E-mail phil.wolv@virgin.net

PROPOSED GROUND FLOOR REAR/ SIDE EXTENSION'S & INTERNAL ALTERATIONS at 3 FURZE DRIVE, PERHAM DOWN, WILTSHIRE, SP11 9JJ

Scale : 1:50, 1:100 & 1:500 (Prints A1 @ 1:50)
Date : 7th September 2023
Drawing Number : PRS.638 REV A