
A3

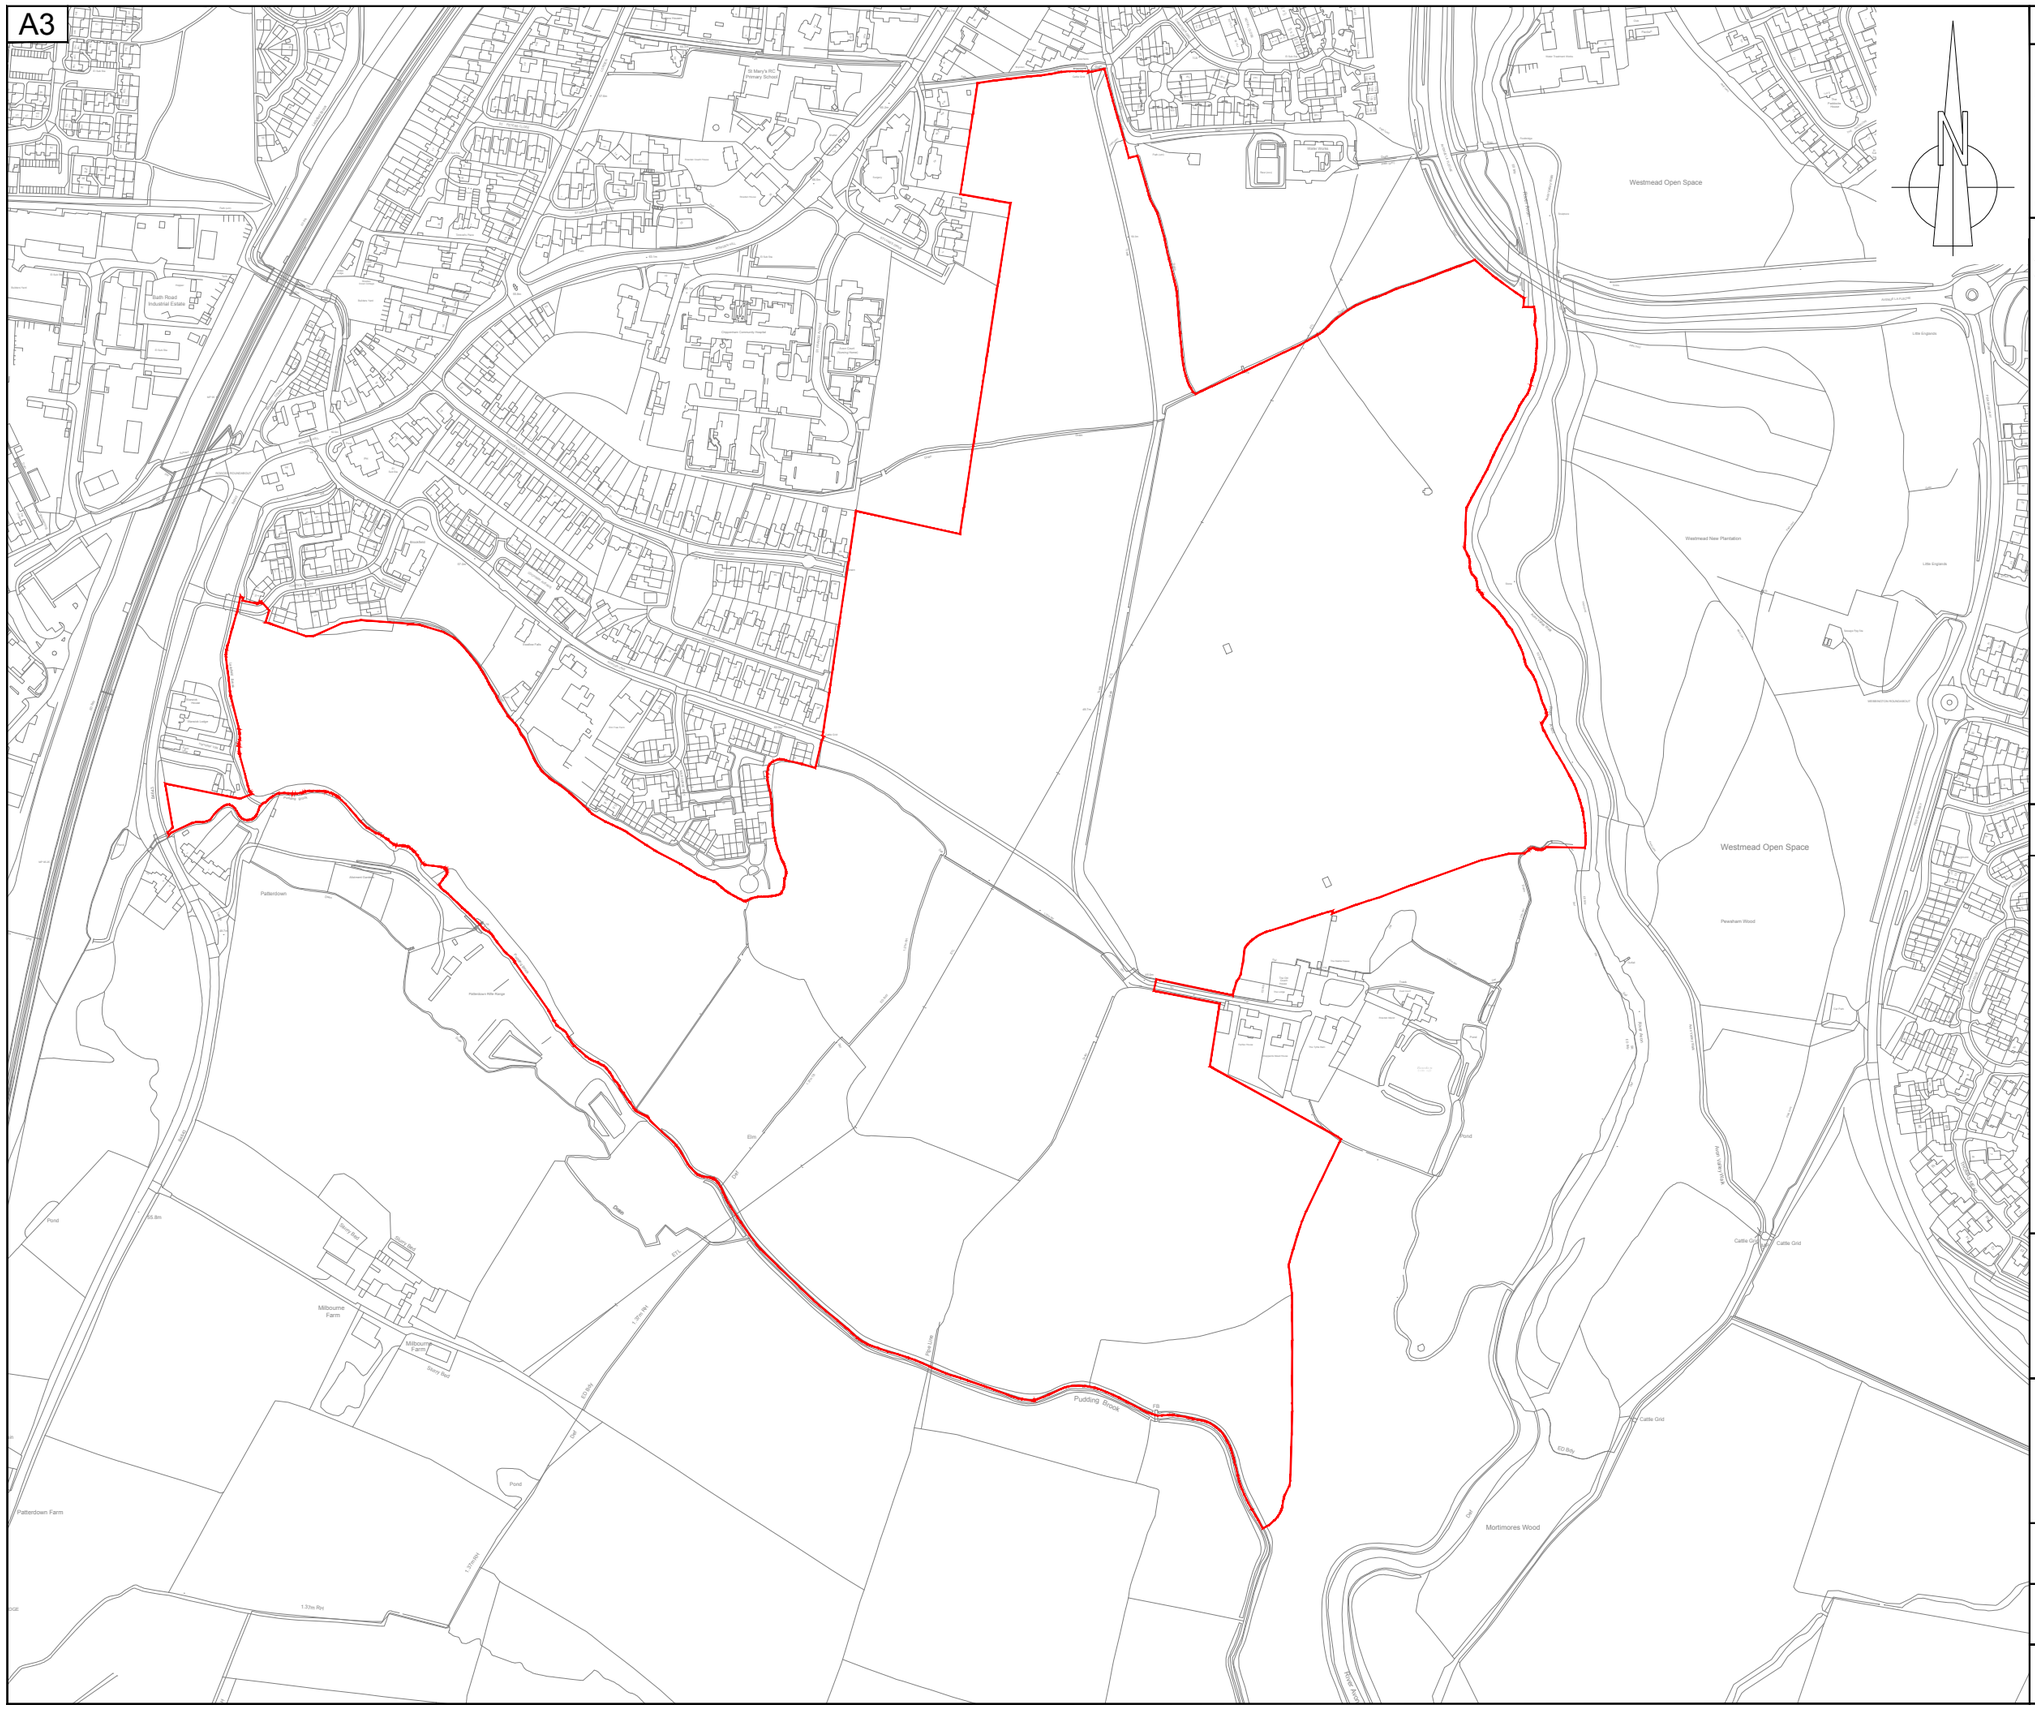

NOTES

This drawing is the copyright of Thrive Ltd ©. All rights reserved. Ordnance Survey Data © Crown Copyright. All rights reserved. Licence No. 100007359. DO NOT scale from this drawing.
Contractors, Sub Contractors and Suppliers are to check all relevant dimensions and levels of the site and building before commencing any shop drawings or building work. Any discrepancies should be recorded to the Architect.
Where applicable this drawing is to be read in conjunction with the Consultants' drawings.

REV	DESCRIPTION	DATE	AUTH	CHK'D
A	Issue for Planning.	02/08/17	FK/CP	
A	Red line boundary update, sheet size and scale adjusted.	05/09/17	CP	

scale 1:5000

0 100m 200m 300m

KEY:

Site Boundary Phase 1

PLANNING

thrive.
architects
Romsey Office
Building 300, The Grange, Romsey Road, Michelmersh, SO51 0AE
t: 01794 367703 f: 01794 367276 www.thrivearchitects.co.uk

PROJECT
Rowden Park
Chippenham
For: Consortium Works

DRAWING
Location Plan

SCALE	DATE	AUTHOR	CHK'D
1:5000 @ A3	Aug 17	FK	

JOB NO.	DRAWING NO.	REV
CONS160919	LP.01	A1

CLIENT REF.