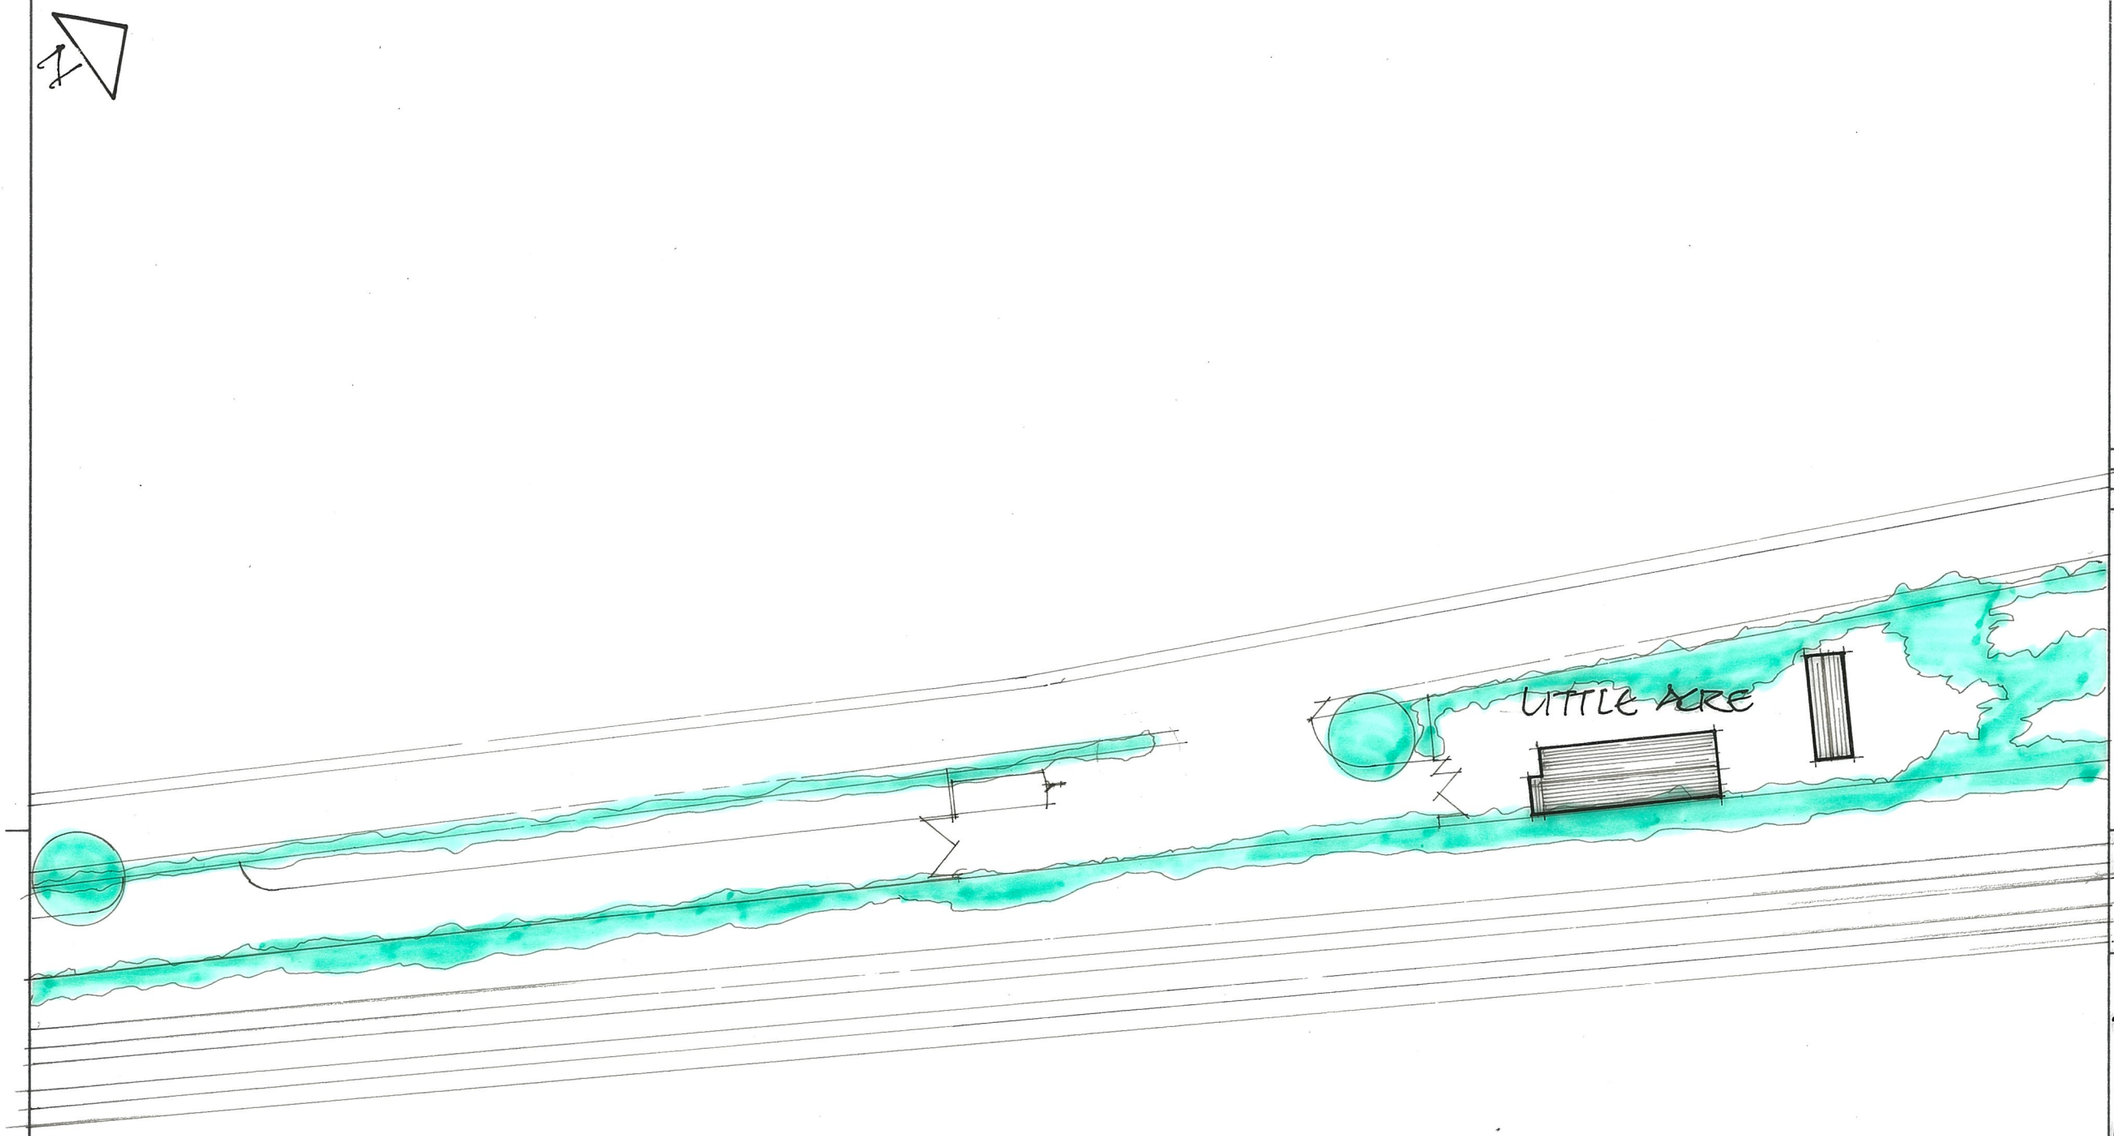


PROPOSED BLOCK PLAN - LITTLE ACRE

1:500

0 10 20 30m

A		
	Date	Revision

© copyright

Client
MR L. JOHNSON

Job Title
LAND BETWEEN
ORCH VIEW AND
LITTLE ACRE
MAIN ROAD
WINTERBOURNE EARLS

Drawing Title
PROPOSED BLOCK
PLAN - LITTLE ACRE

Scale 1:500

Date AUG 2023 | Drawn by KS

Drg. No. 23/BROKEN/05 | Rev.

ARCHITECTURAL 420 x 297 A3