Existing


SCALE BARS (M) @ A3


1:100


0 1 2 3 4 5 6 7


Plan


Scale 1:100

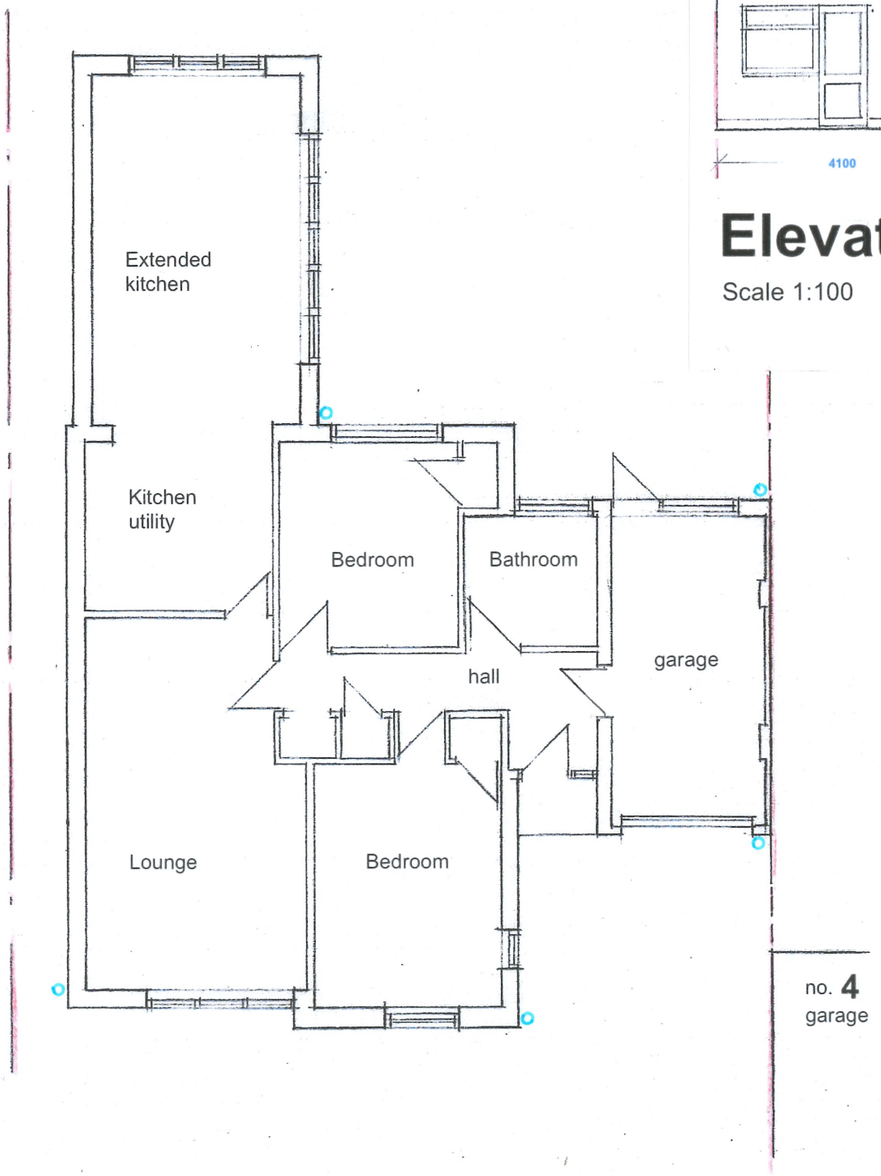

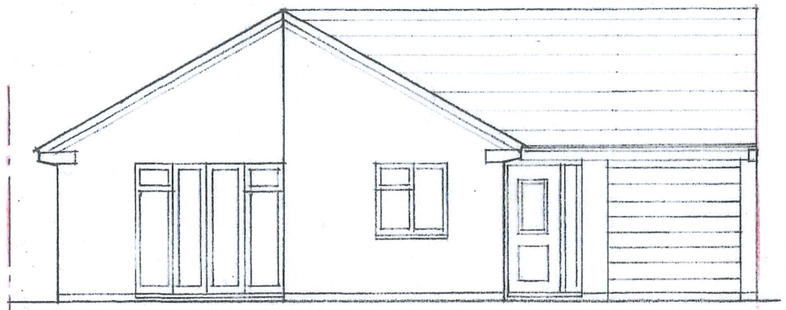

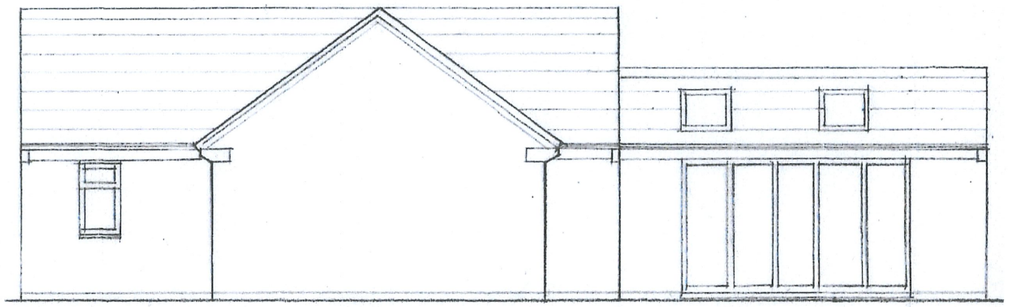

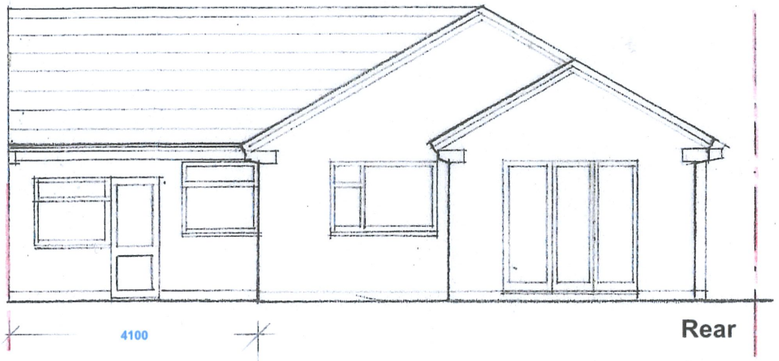

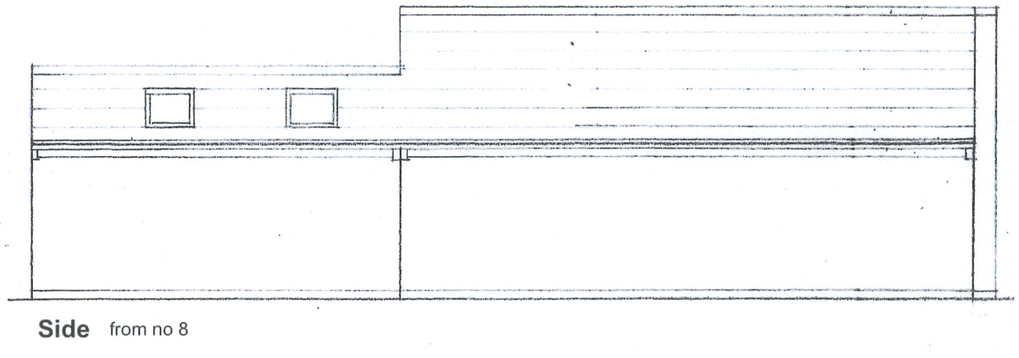

Elevations

Scale 1:100





6 Penleigh Close – front elevation

Materials - existing:
No 6 is a bungalow. The roof consists of brown coloured concrete tiles and finishes with a substantial eaves detail - a white fascia and soffit with white pvc gutters and downpipes. The gable elevations each contain a precast corbel stone at the eaves.
The external walls consist of a pale reconstituted stone faced concrete block, drag finish, on all elevations. Windows and doors in the original house are uPVC framed with double glazing panels throughout. In the new kitchen extension the frames are aluminium, powder coated anthracite.

REVISIONS:

Project: **Conversion of garage, inc. front and rear extensions at 6 Penleigh Close, Corsham. SN13 9LE**	
Clients: **Becky Pearson**	
Title: **Existing plans, elevations and photos**	
Scales: 1.100	Drawn by: David Scott
Date: 04.11.23.	**Drawing No. 39/2**