

0 2 4 6 8 10

metres (1:100 on A3)

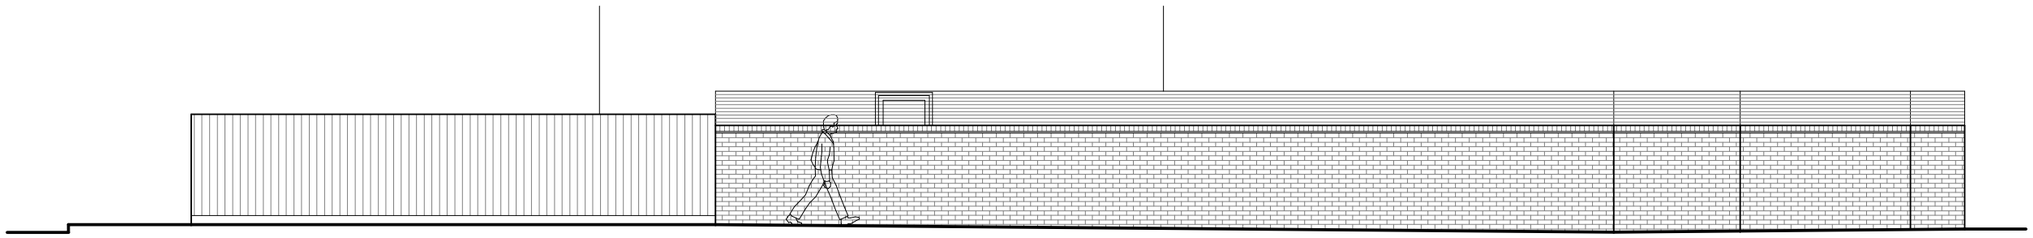

WEST ELEVATION

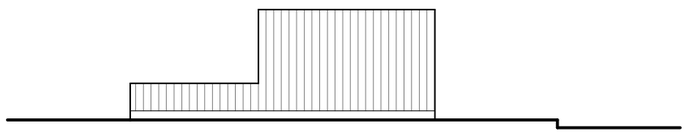

NORTH ELEVATION

This drawing is copyright of Kevin Smith Architectural Services . It may not be copied , reproduced or altered in any way without written authority.

All dimensions to be checked on site and any discrepancies reported to Kevin Smith immediately.

A 20.11.23. - FENCE LOWERED

K E V I N S M I T H Architectural Services

7 Ludlow Close , Frome , Somerset . BA11 2ES TEL. 07946 678348 WEB. www.kevinpsmith.co.uk

Client **GEMMA HARDING**

Job **11 CORNBRASH RISE , HILPERTON , WILTSHIRE .**

Title **PROPOSAL DETAILS (ELEVATIONS)**

Scales **1:100** Date **SEPT 2023** Ref No **2483 / 05 A**