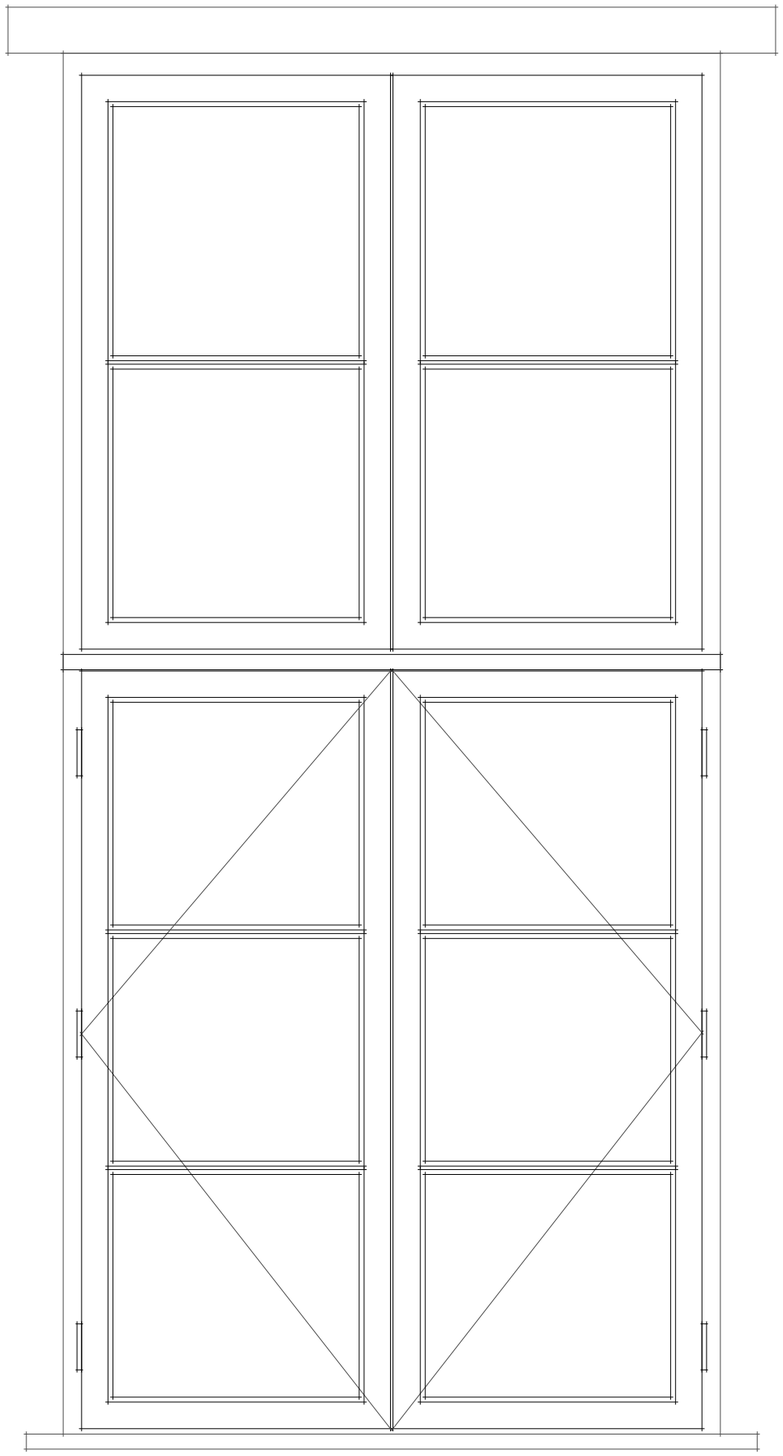

WS29

Details type 4, see drawings 303 & 304

0 500 1000 mm

1:10 @ A3 (1:5 @ A1)

RIBA STAGE 3 Notes

A. Do not scale from this drawing use figured dimensions only. All dimensions are to be checked on site.
B. Contractor to report any discrepancies, drawing errors and omissions to Chalk Architects immediatley
C. All structural elements to Structural Engineer's details and specifications
D. All work subject to planning approval and conditions issued by Local Planning Authority
E. All work to comply with guidance within relevant UK Building Regulations Approved Documents
F. All work subject to the Party Wall Act etc 1996.

PLANNING & LISTED BUILDING CONSENT Notes

A. All Drawings to be read in conjunction with supporting Design & Heritage Statement
B. Do not scale from this drawing use figured dimensions only. All dimensions are to be checked on site.
C. Contractor to report any discrepancies, drawing errors and omissions to Chalk Architects immeadiatley
D. All structural elements to Structural Engineer's details and specifications
E. All work subject to Listed Building Consents & Planning Approval including conditions issued by Local Planning Authority
F. All work to comply with guidance within relevant UK Building Regulations Approved Documents
G. All work subject to the Party Wall Act etc 1996.

Revision: Date: Reason:

LISTED BUILDING CONSENT

Great Cheverell Mill [SN10 5UP] **23-02-211**

Proposed Elevations WS29

Scale:	Paper size:	Date:	Drawn by:	Checked by
1:10	A3	22/11/2023	SG	JM

Chalk.

© 2023. All Rights Reserved