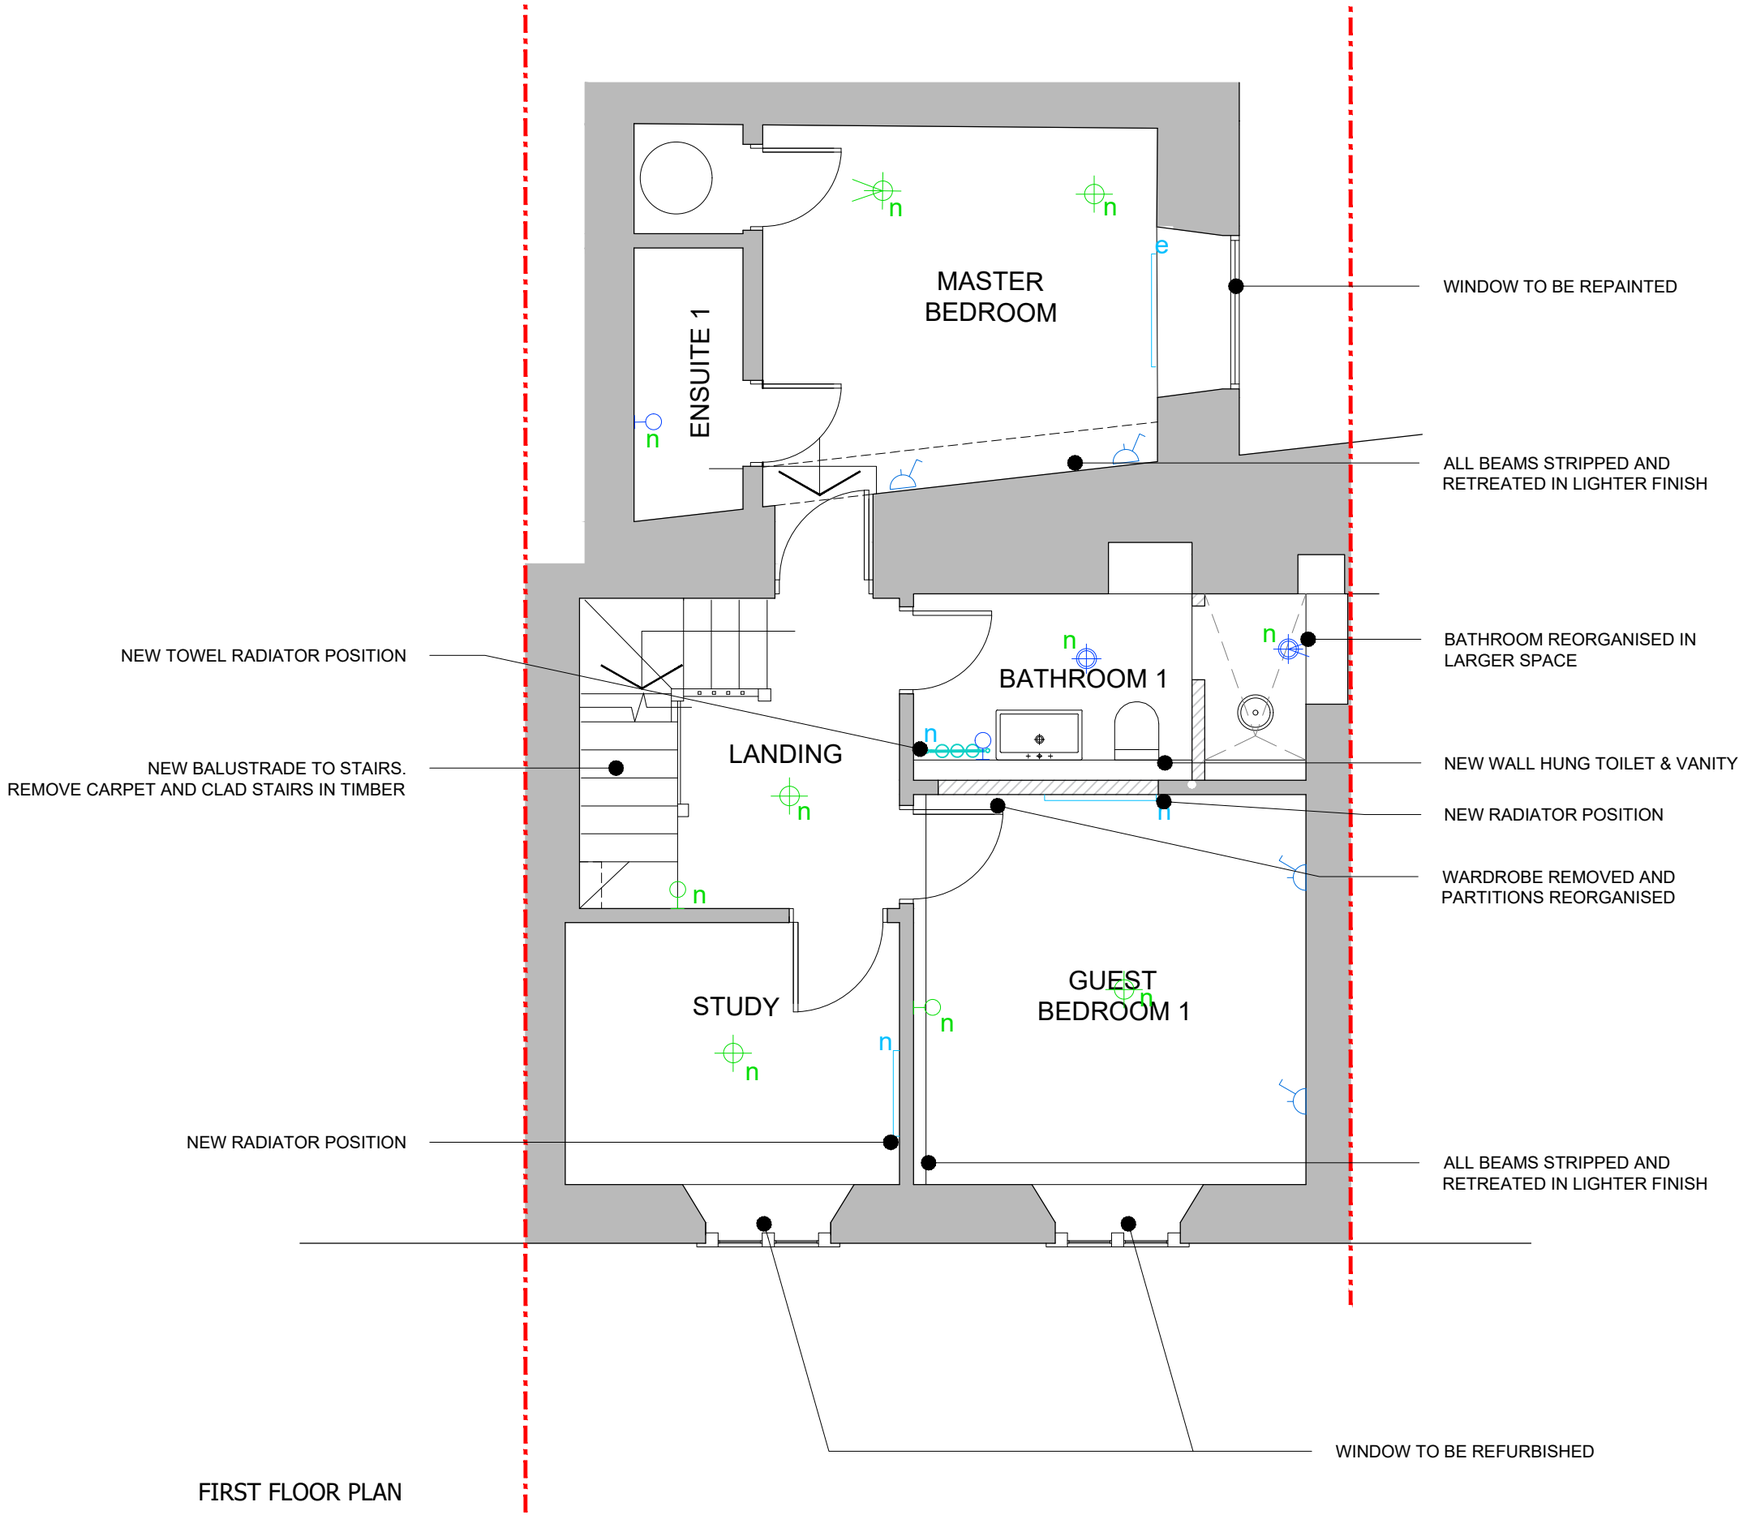

FIRST FLOOR PLAN

Lighting Key

- n — 'n' indicates new light position
- Recessed LED downlight
- Surface mounted directional LED spotlight
- Directional LED downlight
- Waterproof LED recessed downlight
- Directional waterproof LED downlight
- Feature wall light
- Feature wall light IP65
- Lamp 5 amp socket on room switch

Heating Key

- Plumbed Radiator - new location
- Plumbed Radiator - existing location
- Electric towel radiator - new location
- Electric towel radiator - existing location

STATUS: PLANNING

0 0.5 1 1.5 2m

SCALE: 1:50 @ A1

Rev	Date	Description	Drawn	Chkd

General Note - The general contractor is responsible for the verification of all dimensions and levels on site prior to any construction or pricing works. The architect is to be informed immediately of any discrepancy. Figured dimensions take priority over scaled dimensions. Reliance on scaled dimensions to be appropriate for drawing purpose and scale of drawing

Room.
Lower Ground Floor, 4 Elm Place,
Bloomfield Road, Bath, BA2 2AB
info@room-studio.co.uk
www.room-studio.co.uk
01225 311528

Copyright of Room Studio Architecture and Interior Design Ltd ©

PROJECT: Porch House, 1 Water Lane, Castle Combe, SN14 7HX

DWG TITLE: First Floor Plan As Proposed

DRAWN DATE	PROJECT NUMBER	DWG NUMBER	REV.
NOV 2023	2319.PHC	101	-