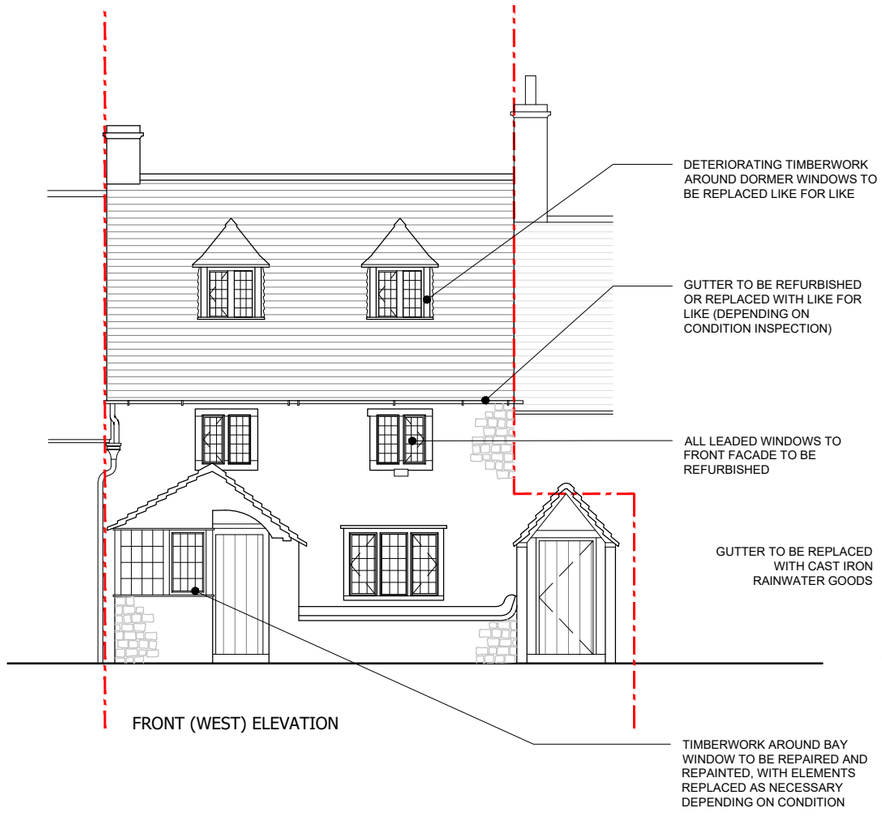

FRONT (WEST) ELEVATION

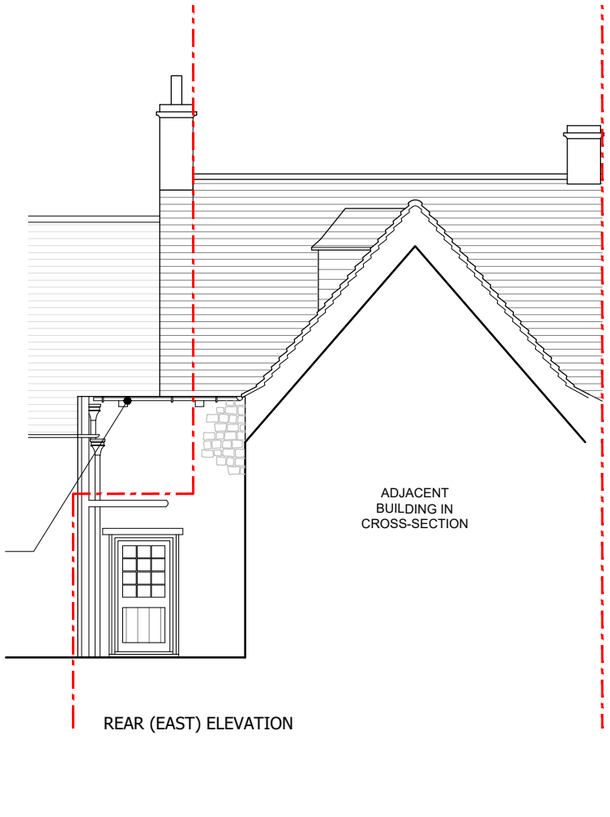

REAR (EAST) ELEVATION

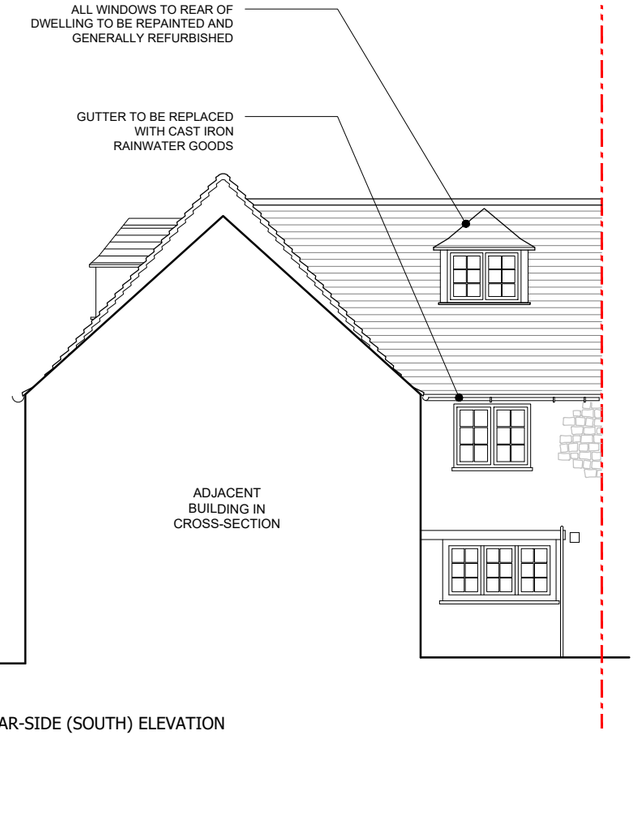

REAR-SIDE (SOUTH) ELEVATION

STATUS

PLANNING

0 0.5 1 2 3 4m

SCALE: 1:100 @ A3

Rev	Date	Description	Drawn	Chkd

General Note - The general contractor is responsible for the verification of all dimensions and levels on site prior to any construction or pricing works. The architect is to be informed immediately of any discrepancy. Figured dimensions take priority over scaled dimensions. Reliance on scaled dimensions to be appropriate for drawing purpose and scale of drawing

Room.

Lower Ground Floor, 4 Elm Place,
Bloomfield Road, Bath, BA2 2AB

info@room-studio.co.uk
www.room-studio.co.uk
01225 311528

Copyright of Room Studio Architecture and Interior Design Ltd ©

PROJECT: Porch House, 1 Water Lane, Castle Combe, SN14 7HX

DWG TITLE: Front and Rear Elevations As Proposed

DRAWN DATE	PROJECT NUMBER	DWG NUMBER	REV.
NOV 2021	2319.PHC	110	-