KEY:

PROPERTY BOUNDARY

Produced on 21 November 2023 from the Ordnance Survey National Geographic Database and incorporating surveyed revision available at this date.
This map shows the area bounded by 384151 176997,384293 176997,384293 177139,384151 177139,384151 176997
Crown copyright and database rights 2023 OS 100054135. Supplied by copla ltd trading as UKPlanningMaps.com a licensed Ordnance Survey partner (OS 100054135).
Data licence expires 21 November 2024. Unique plan reference: v2e//1028781/1387086

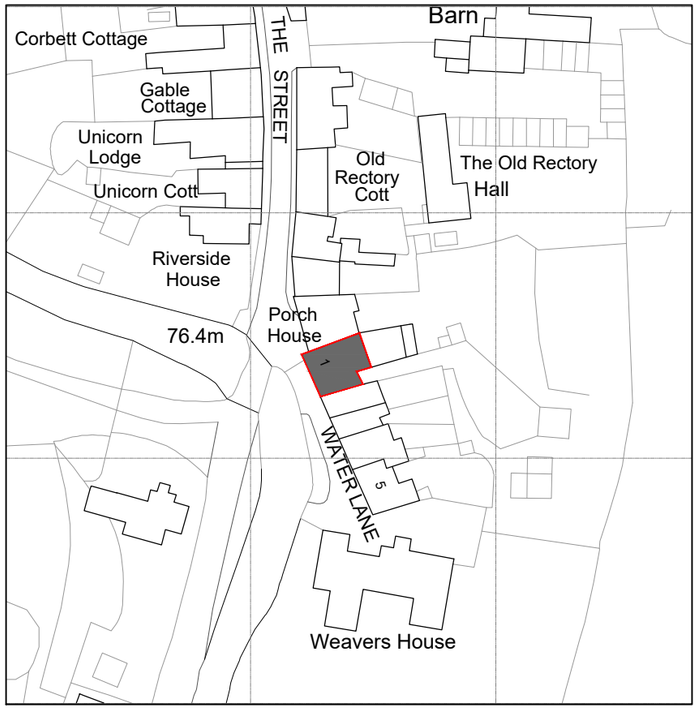

SITE LOCATION PLAN 1:1250

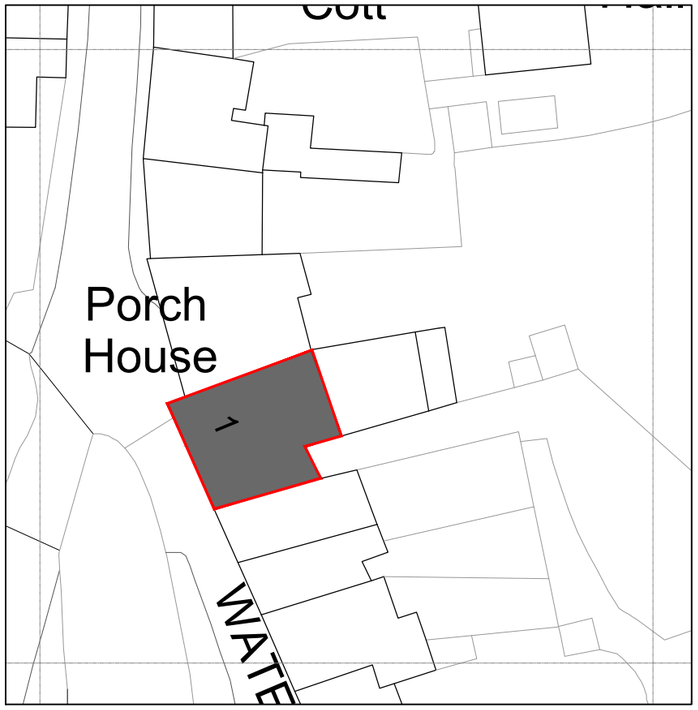

SITE LOCATION PLAN 1:500

N

STATUS

PLANNING

0 5 10 15 20m SCALE: 1:500 @ A3

0 10 20 30 40 50m SCALE: 1:1250 @ A3

Rev	Date	Description	Drawn	Chkd
-	-	Currently no revisions	RD	NC

General Note - The general contractor is responsible for the verification of all dimensions and levels on site prior to any construction or pricing works. The architect is to be informed immediately of any discrepancy. Figured dimensions take priority over scaled dimensions. Reliance on scaled dimensions to be appropriate for drawing purpose and scale of drawing

Room.
Lower Ground Floor, 4 Elm Place,
Bloomfield Road, Bath, BA2 2AB
info@room-studio.co.uk
www.room-studio.co.uk
01225 311528

Copyright of Room Studio Architecture and Interior Design Ltd ©

PROJECT: Porch House, 1 Water Lane, Castle Combe, SN14 7HX

DWG TITLE: Site Location Plan

DRAWN DATE	PROJECT NUMBER	DWG NUMBER	REV.
NOV 2021	2319.PHC	SP01	-