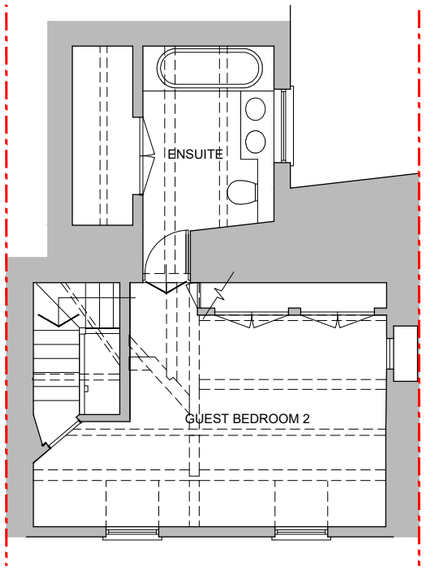

SECOND FLOOR PLAN

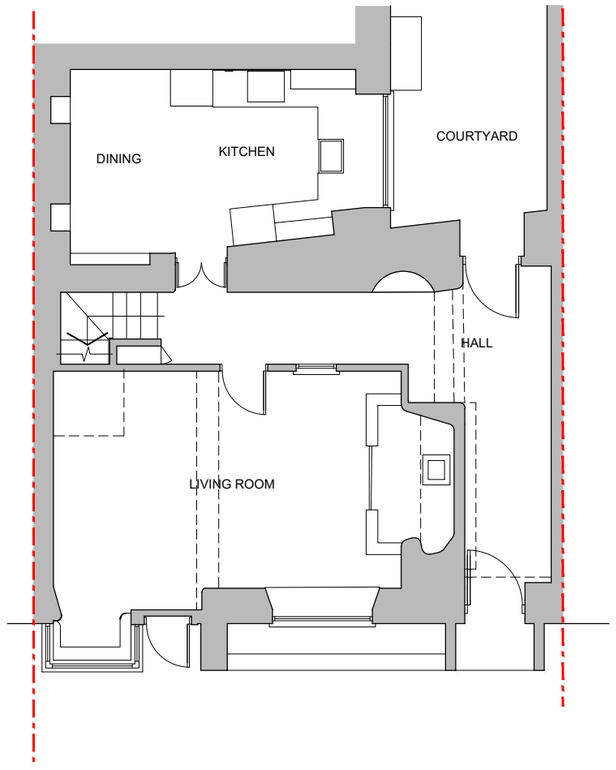

GROUND FLOOR PLAN

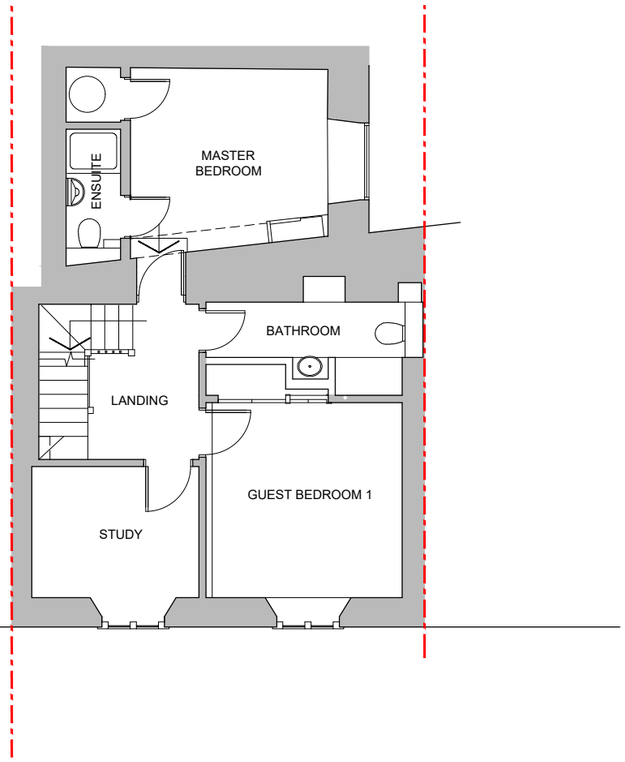

FIRST FLOOR PLAN

N

STATUS

PLANNING

0 0.5 1 2 3 4m

SCALE: 1:100 @ A3

Rev	Date	Description	Drawn	Chkd

General Note - The general contractor is responsible for the verification of all dimensions and levels on site prior to any construction or pricing works. The architect is to be informed immediately of any discrepancy. Figured dimensions take priority over scaled dimensions. Reliance on scaled dimensions to be appropriate for drawing purpose and scale of drawing

Room.
Lower Ground Floor, 4 Elm Place,
Bloomfield Road, Bath, BA2 2AB
info@room-studio.co.uk
www.room-studio.co.uk
01225 311528

Copyright of Room Studio Architecture and Interior Design Ltd ©

PROJECT: Porch House, 1 Water Lane, Castle Combe, SN14 7HX

DWG TITLE: Ground, First & Second Floor Plans As Existing

DRAWN DATE	PROJECT NUMBER	DWG NUMBER	REV.
NOV 2023	2319.PHC	000	-