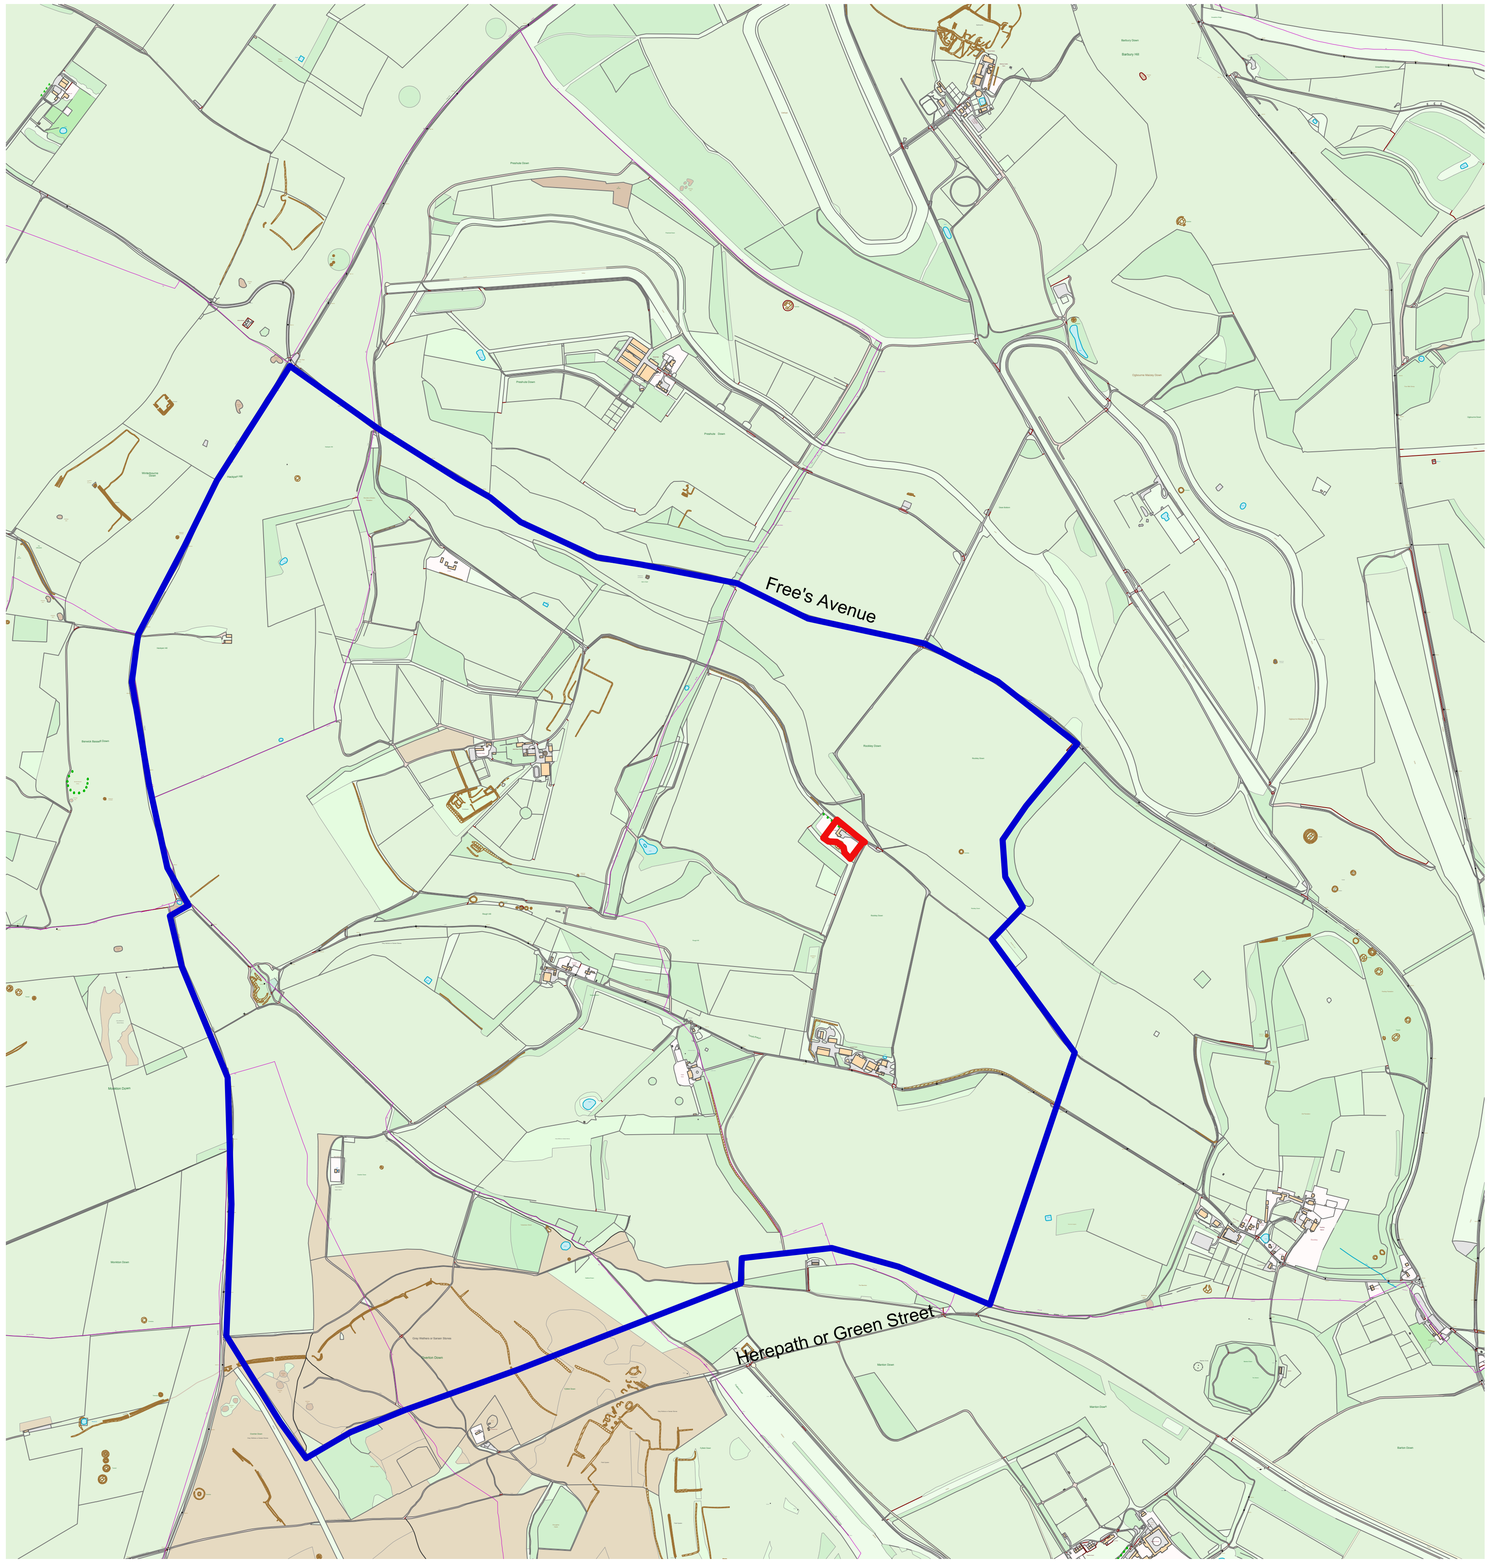

01 Site Location Plan

0 0.5 1 1.5 km

Key:

Application Boundary

Land owned by Applicant

N

This drawing is to be used for planning purposes only.
Not for construction.

This drawing is the property of Richard Parr Associates. Copyright is reserved by them and the drawing is issued on the condition that it is not copied, reproduced, retained or disclosed to any unauthorised person, either wholly or in part without written consent.

© Copyright Richard Parr Associates

Checked by HMC

Drawn by MB

Date 17.11.2023

Rev P01

Description Issued for Planning

Job No
328

Project
Wick Bottom Barn

Title
New Totterdown
Temple Estate Context Plan

Drg No P-XX-001

Scale 1:10000 @ A1

Date of First Issue 17.11.2023

Rev P01

Status Planning

RICHARD PARR
ASSOCIATES

studio@richardparr.com
+44 (0)1453 860200
richardparr.com
@richardparrassociates

+
COUNTRY
Easter Park
Nympsfield, Stonehouse
Gloucestershire GL10 3UL

TOWN
The People's Hall
Studio 5, 2 Olaf Street
London W11 4BE