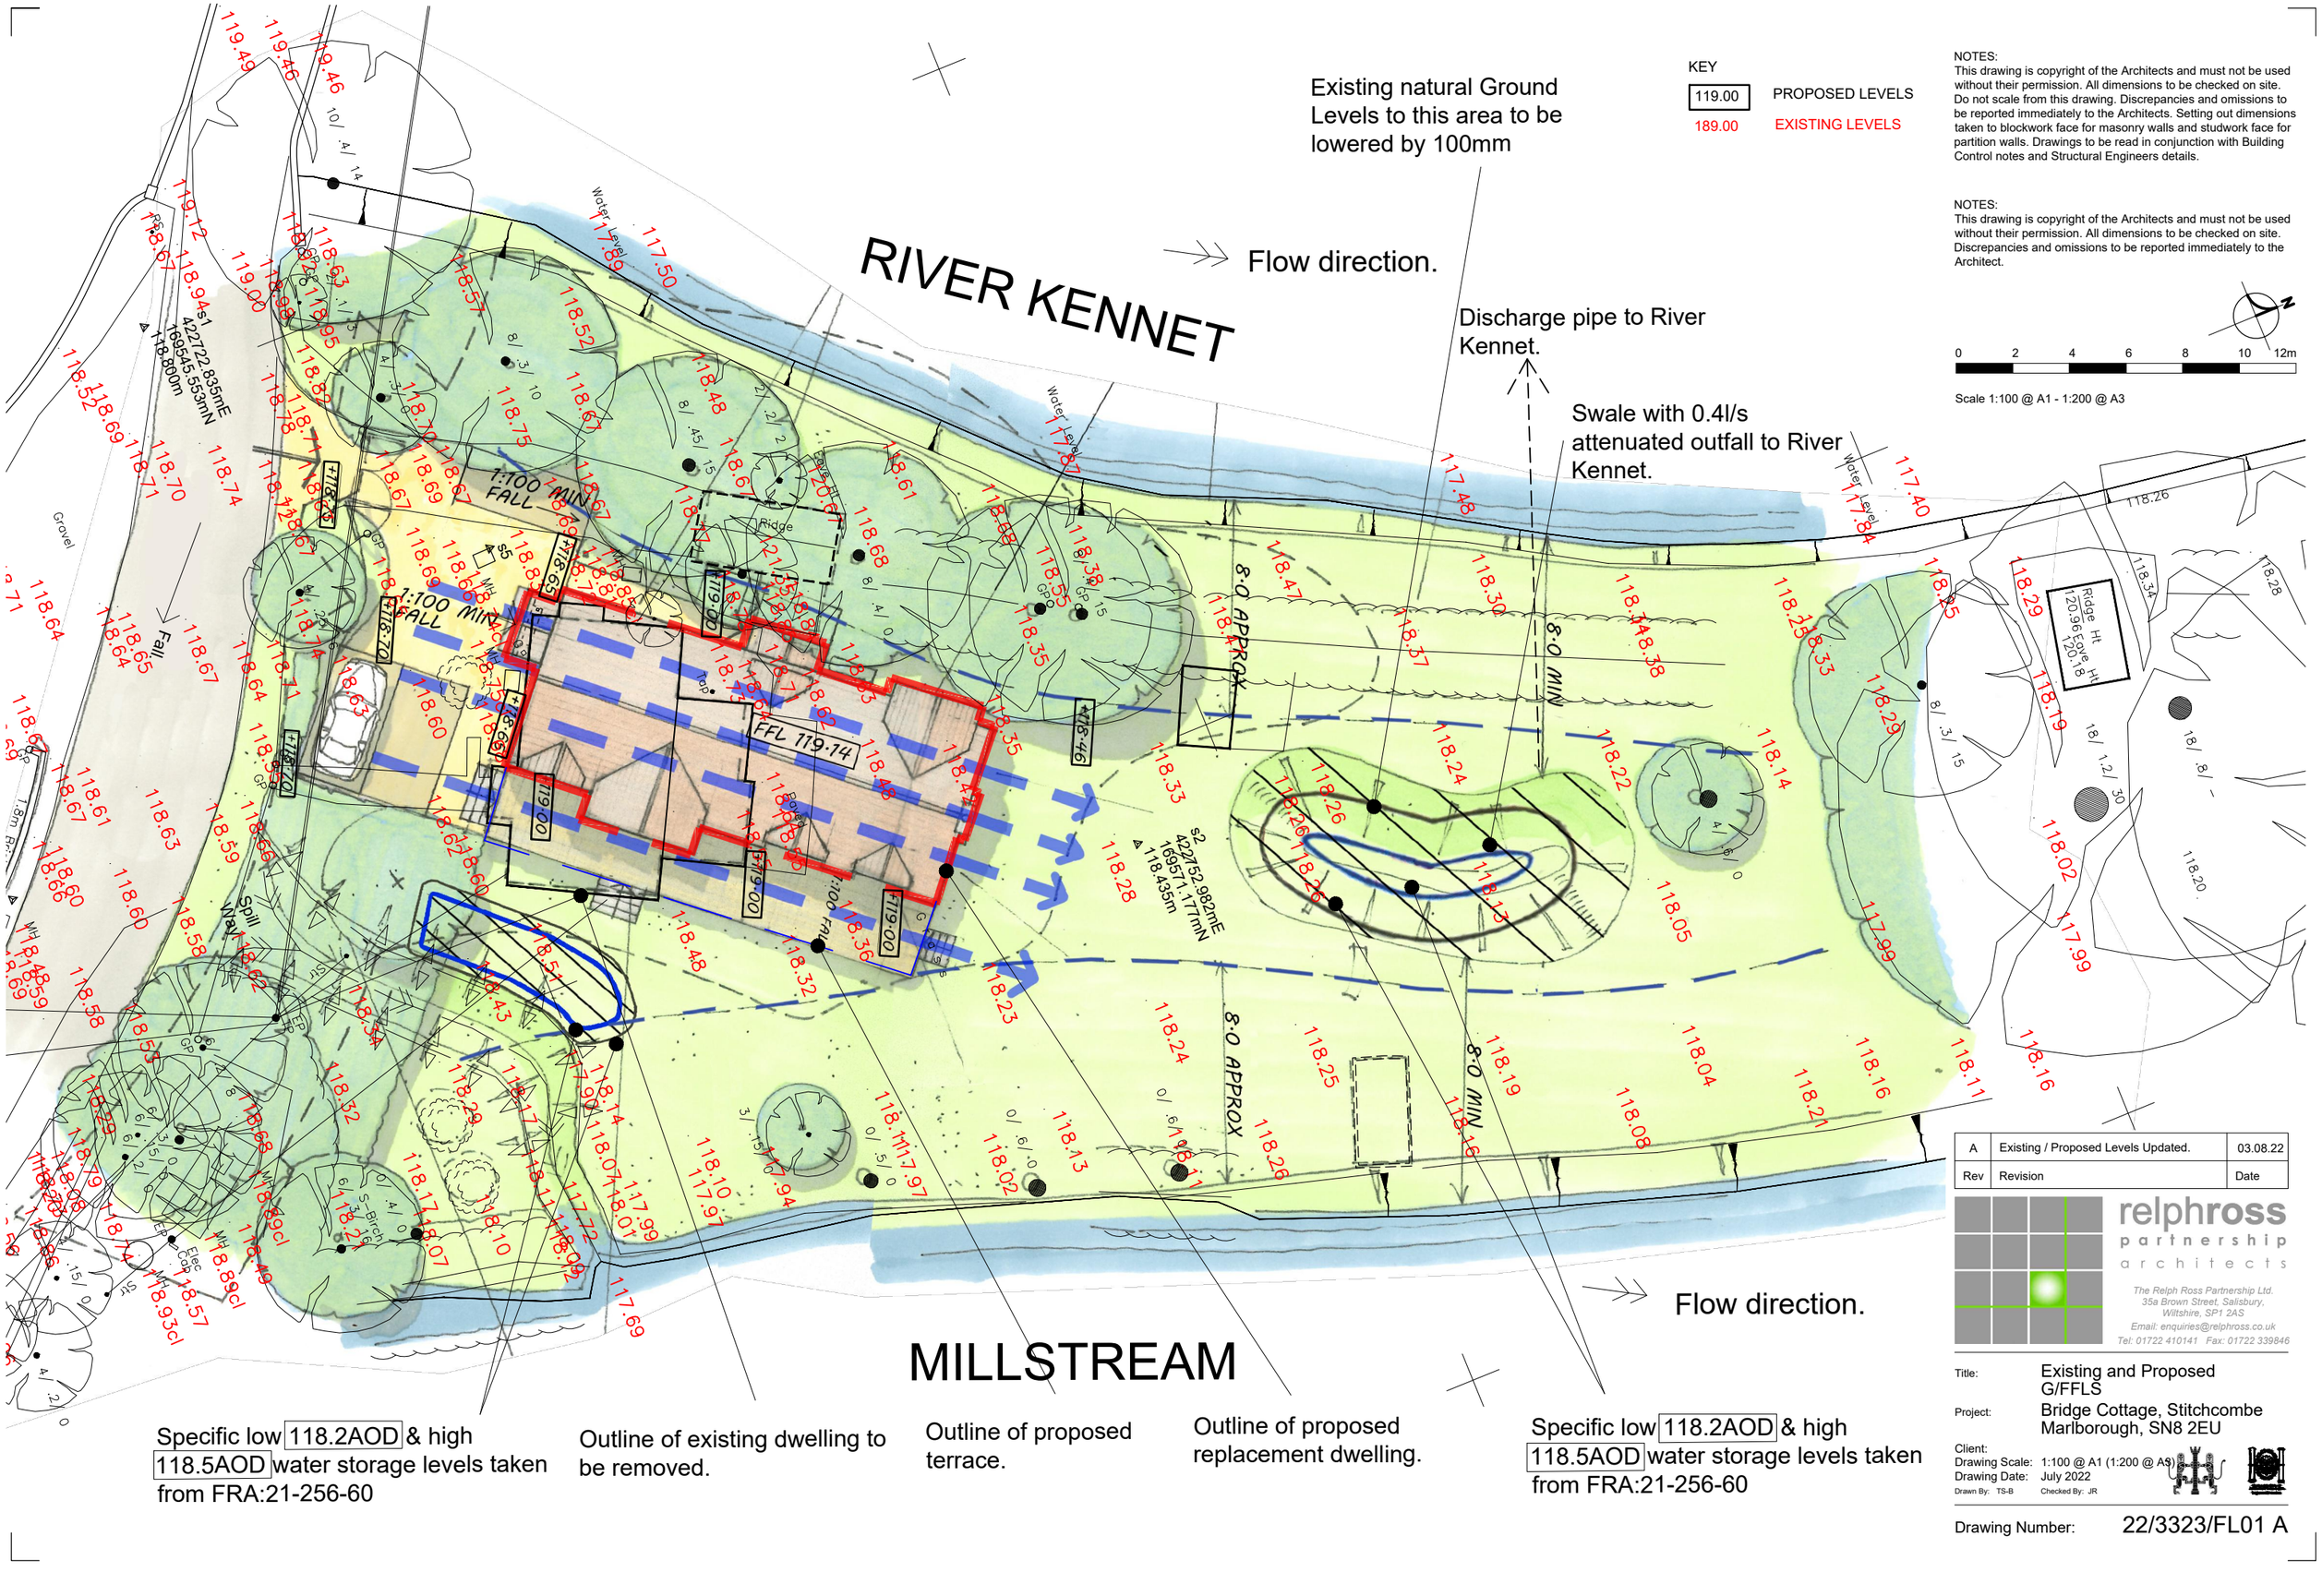

KEY

119.00	PROPOSED LEVELS
189.00	EXISTING LEVELS

NOTES:
This drawing is copyright of the Architects and must not be used without their permission. All dimensions to be checked on site. Do not scale from this drawing. Discrepancies and omissions to be reported immediately to the Architects. Setting out dimensions taken to blockwork face for masonry walls and studwork face for partition walls. Drawings to be read in conjunction with Building Control notes and Structural Engineers details.

NOTES:
This drawing is copyright of the Architects and must not be used without their permission. All dimensions to be checked on site. Discrepancies and omissions to be reported immediately to the Architect.

0 2 4 6 8 10 12m

Scale 1:100 @ A1 - 1:200 @ A3

Rev	Revision	Date
A	Existing / Proposed Levels Updated.	03.08.22

relphross partnership architects
The Relph Ross Partnership Ltd.
35a Brown Street, Salisbury,
Wiltshire, SP1 2AS
Email: enquiries@relphross.co.uk
Tel: 01722 410141 Fax: 01722 339846

Title: Existing and Proposed G/FFLS
Project: Bridge Cottage, Stitchcombe Marlborough, SN8 2EU
Client:
Drawing Scale: 1:100 @ A1 (1:200 @ A3)
Drawing Date: July 2022
Drawn By: TS-B Checked By: JR

Drawing Number: 22/3323/FL01 A