0 10 20 40 50m

N

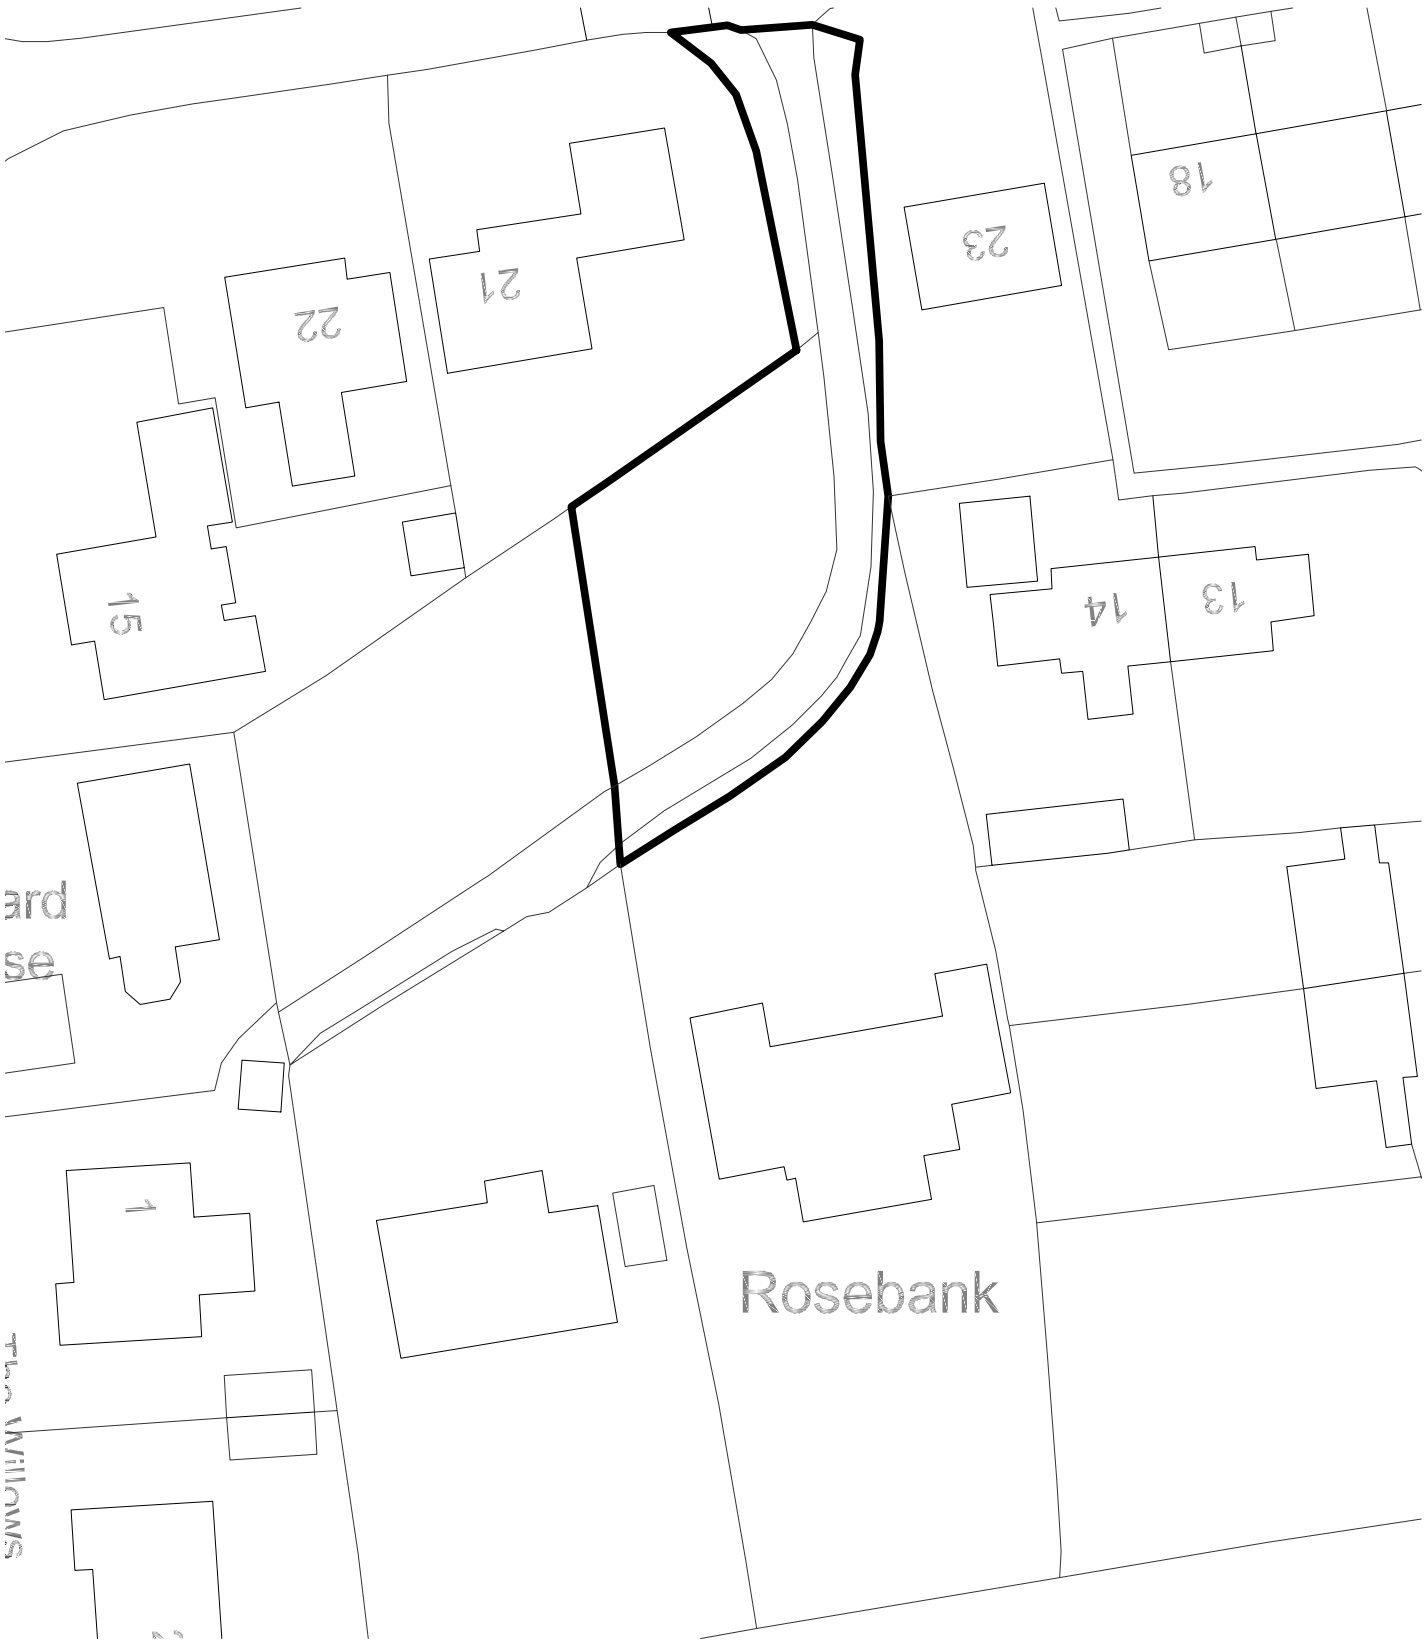

Client - Mr P Huntley & Mr G Potter	Contractors must check all dimensions on site. Only figured dimensions are to be worked from. Discrepancies must be reported to the Architect before proceeding. THIS DRAWING IS COPYRIGHT. ©			
Project - Proposed Works at Land North Of Rosebank, Small Street, Chirton, SN103QR	Date - 20.11.2023	By - NK	Scale - 1:500 @A3	REV - --
	Job No - 2311	CHKD - CL	Drawing No - S-001	
Drawing - Existing Block Plan				

The Studio
105 Southbroom Road
Devizes
Wiltshire
SN10 1LY
tel: 01380 722 204
mob:07733 885 770
www.dra-architects.co.uk

DRA ARCHITECTS

Survey