PROPOSED GARAGE AND SHED.

NOT TO SCALE – ILLUSTRATIVE ONLY.

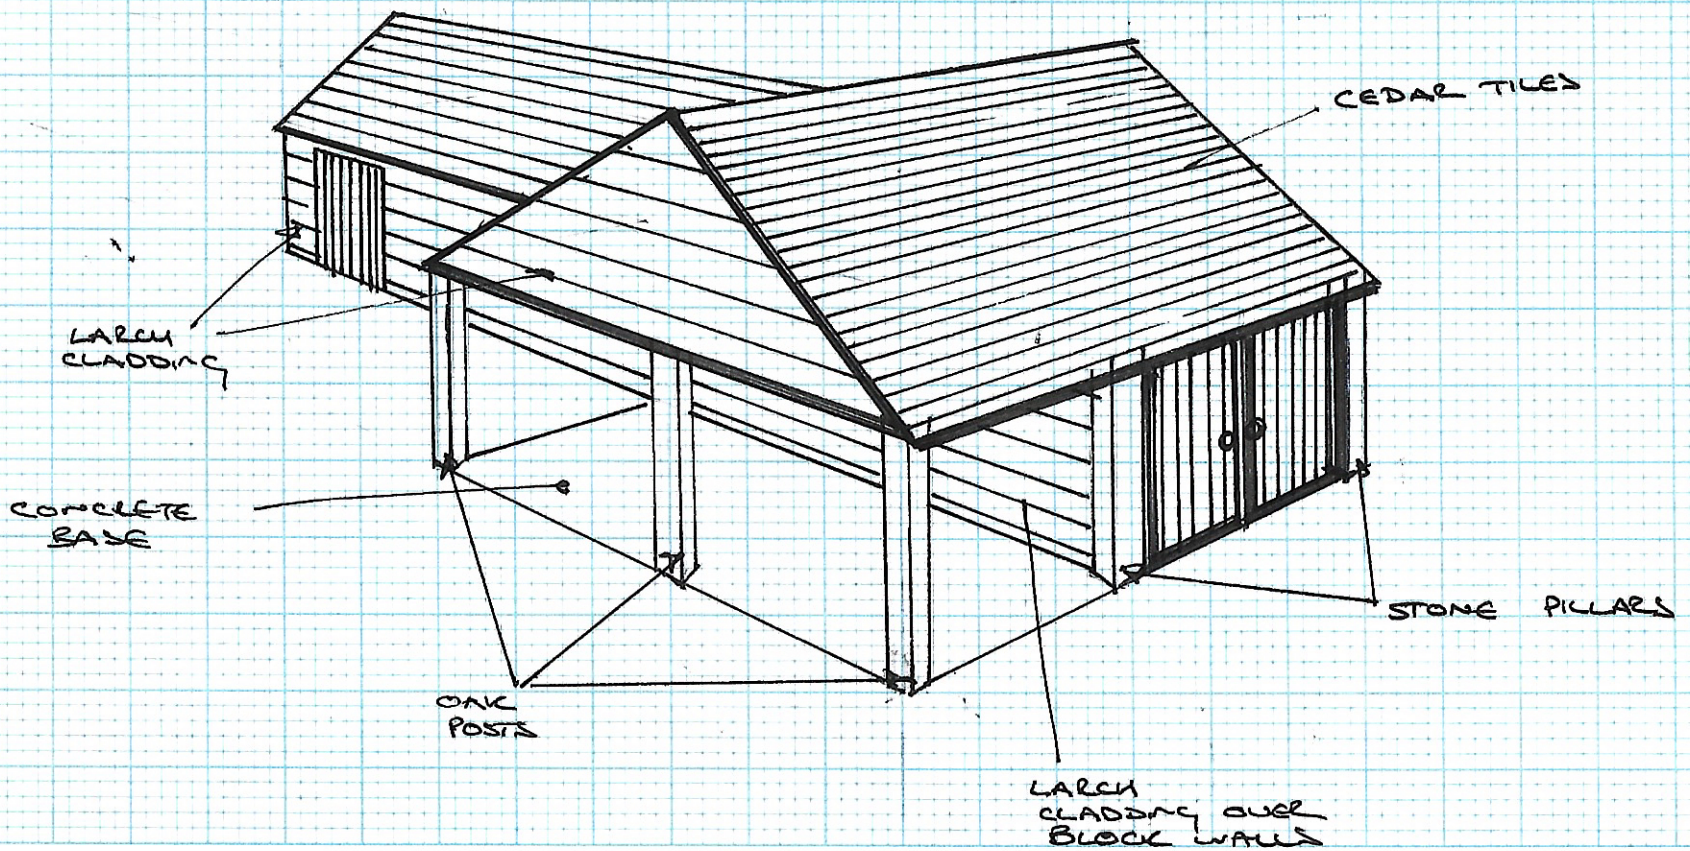

PLAN ELEVATION

SCALE 1:50

0 1 2M

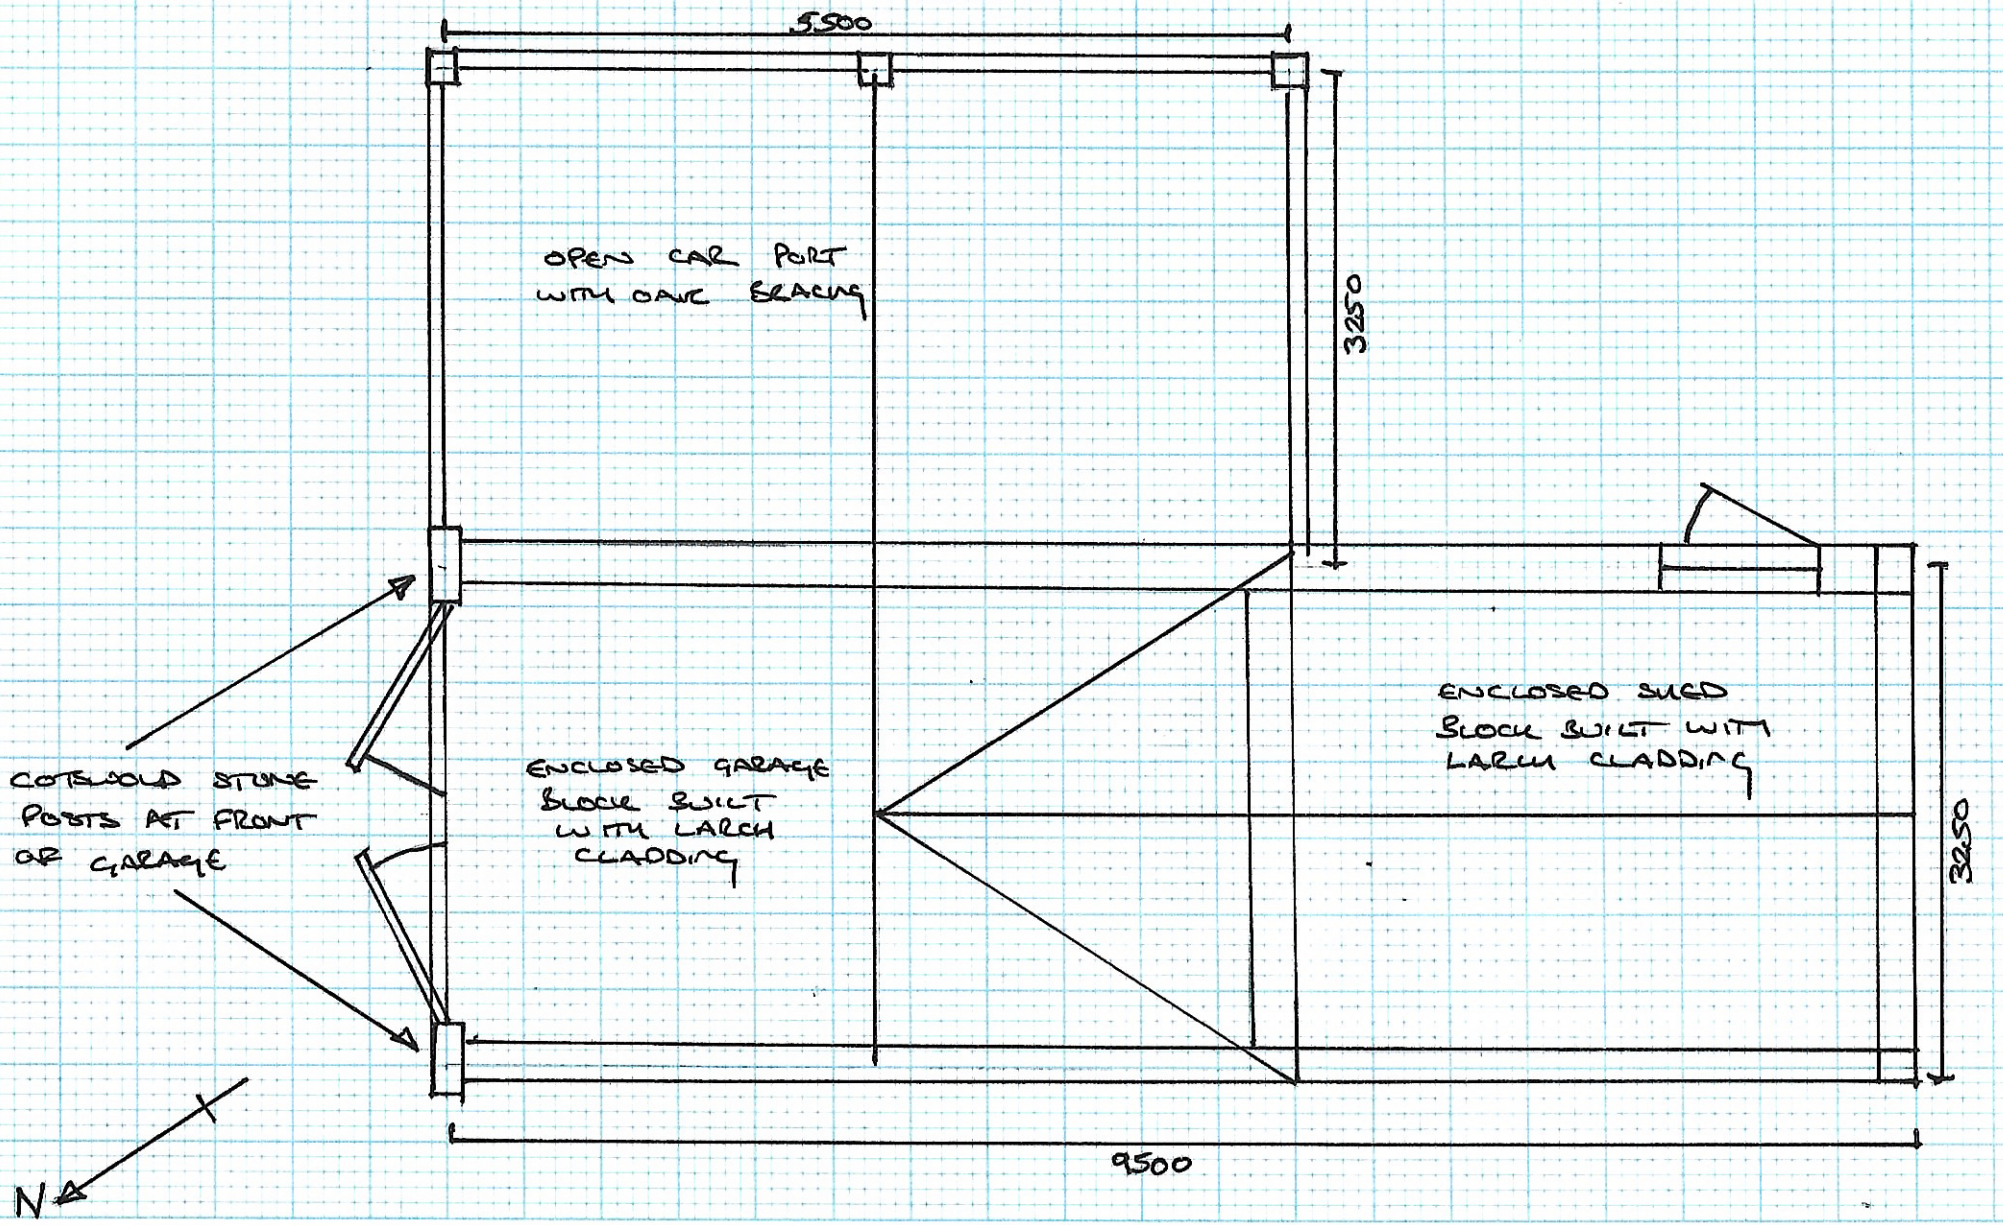

FRONT ELEVATION

SCALE 1:50

0 1 2M

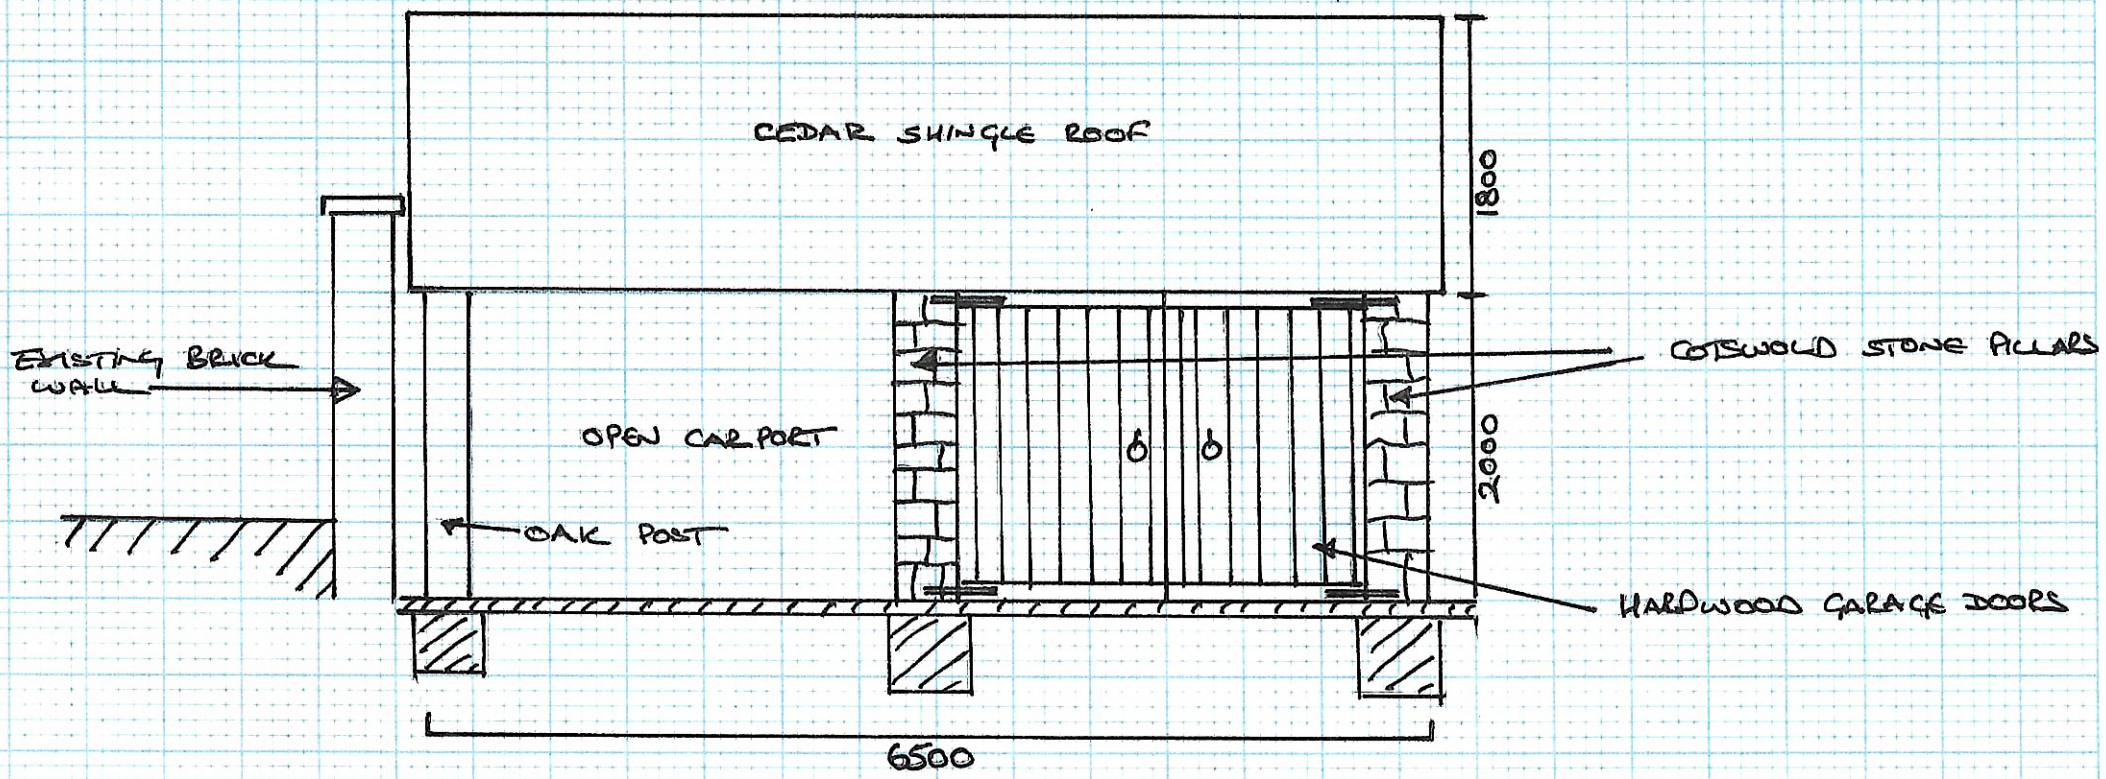

REAR ELEVATION.

1:50

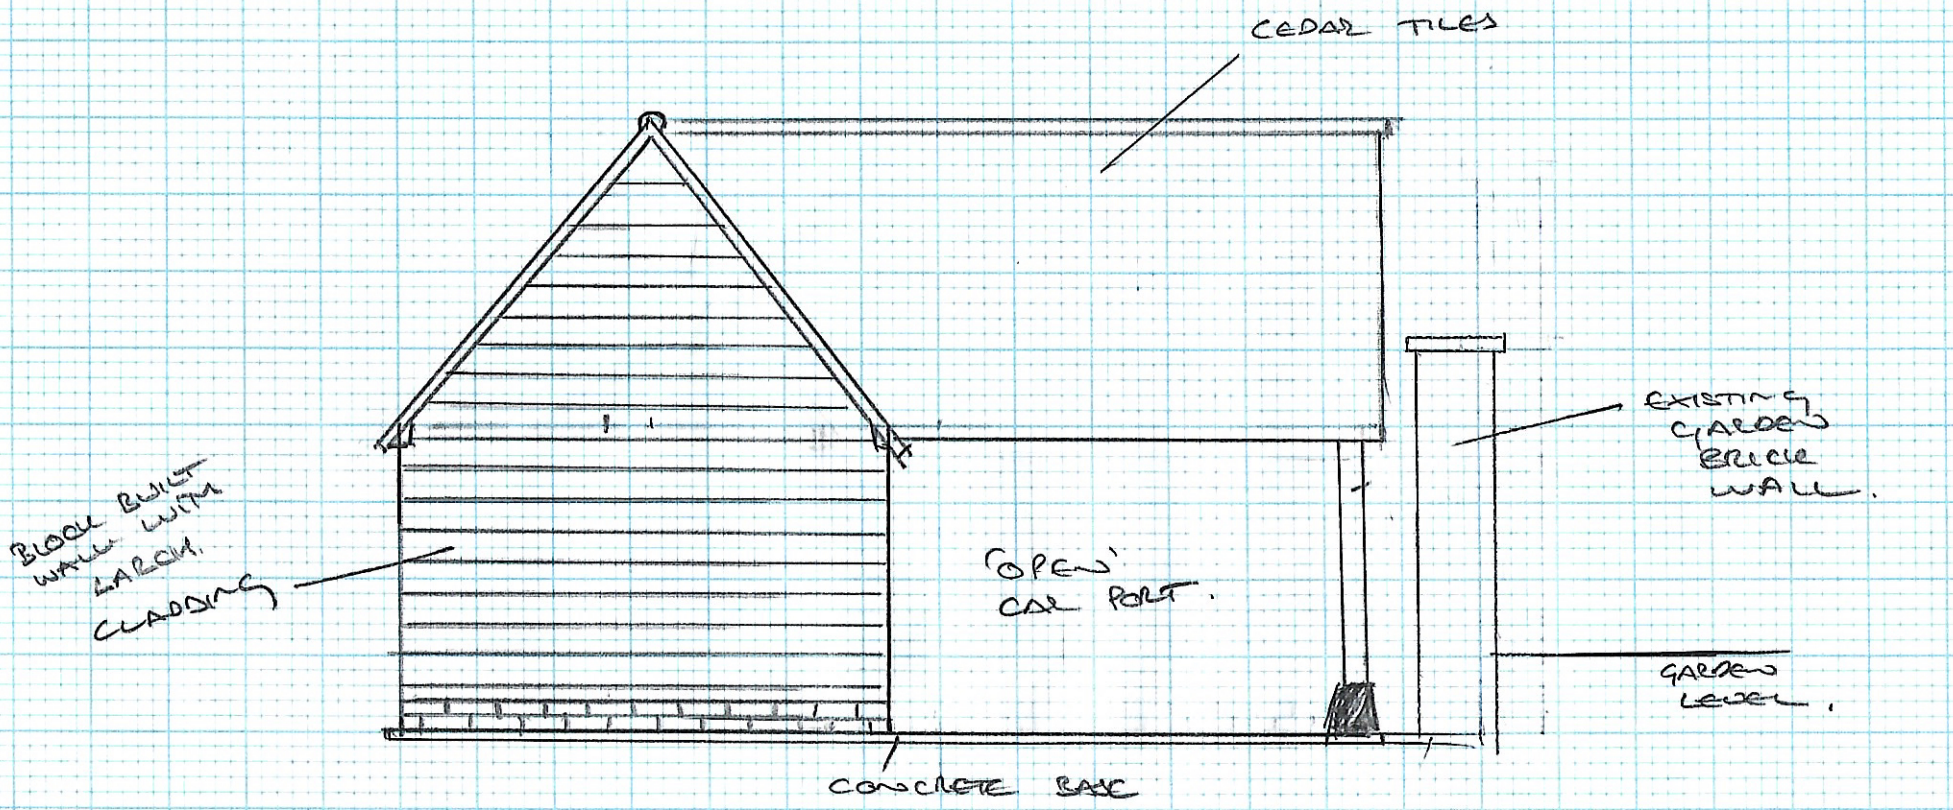

LEFT ELEVATION.

SCALE 1:50

0 1 2

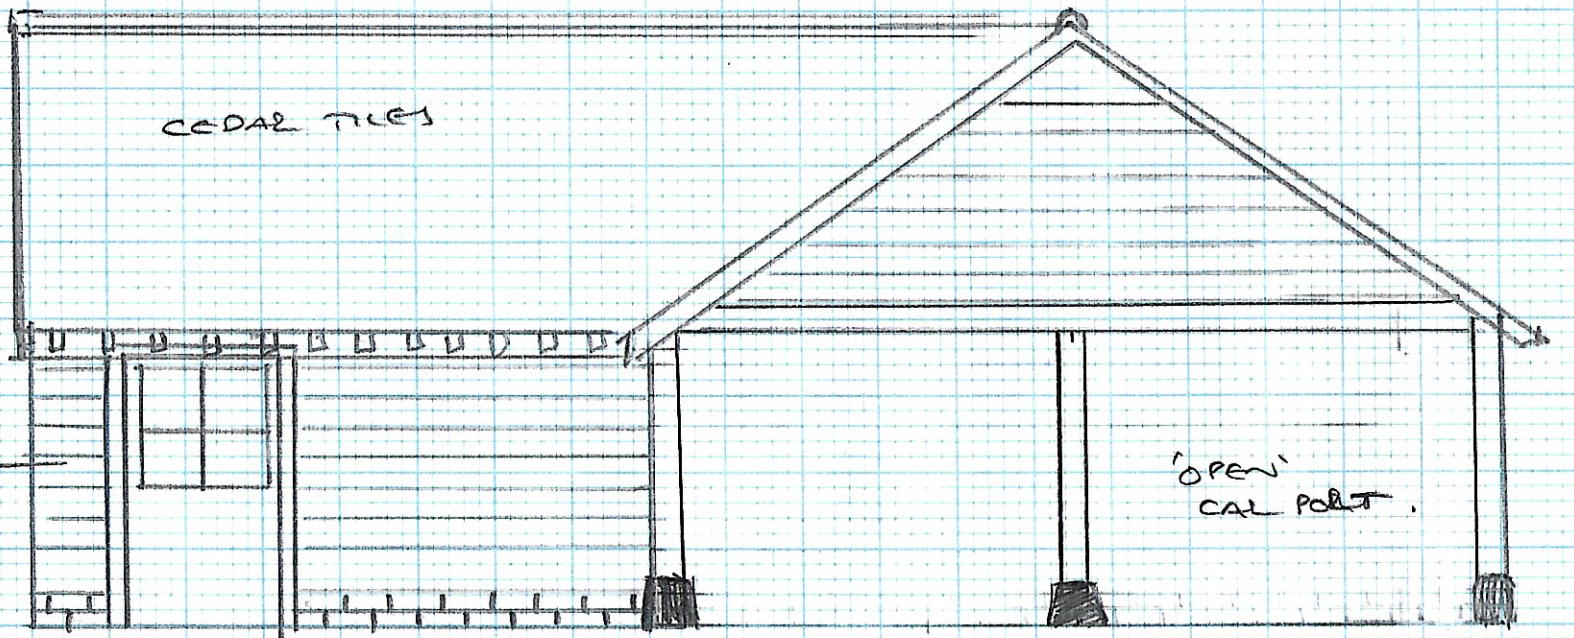

RIGHT ELEVATION

SCALE 1:50

