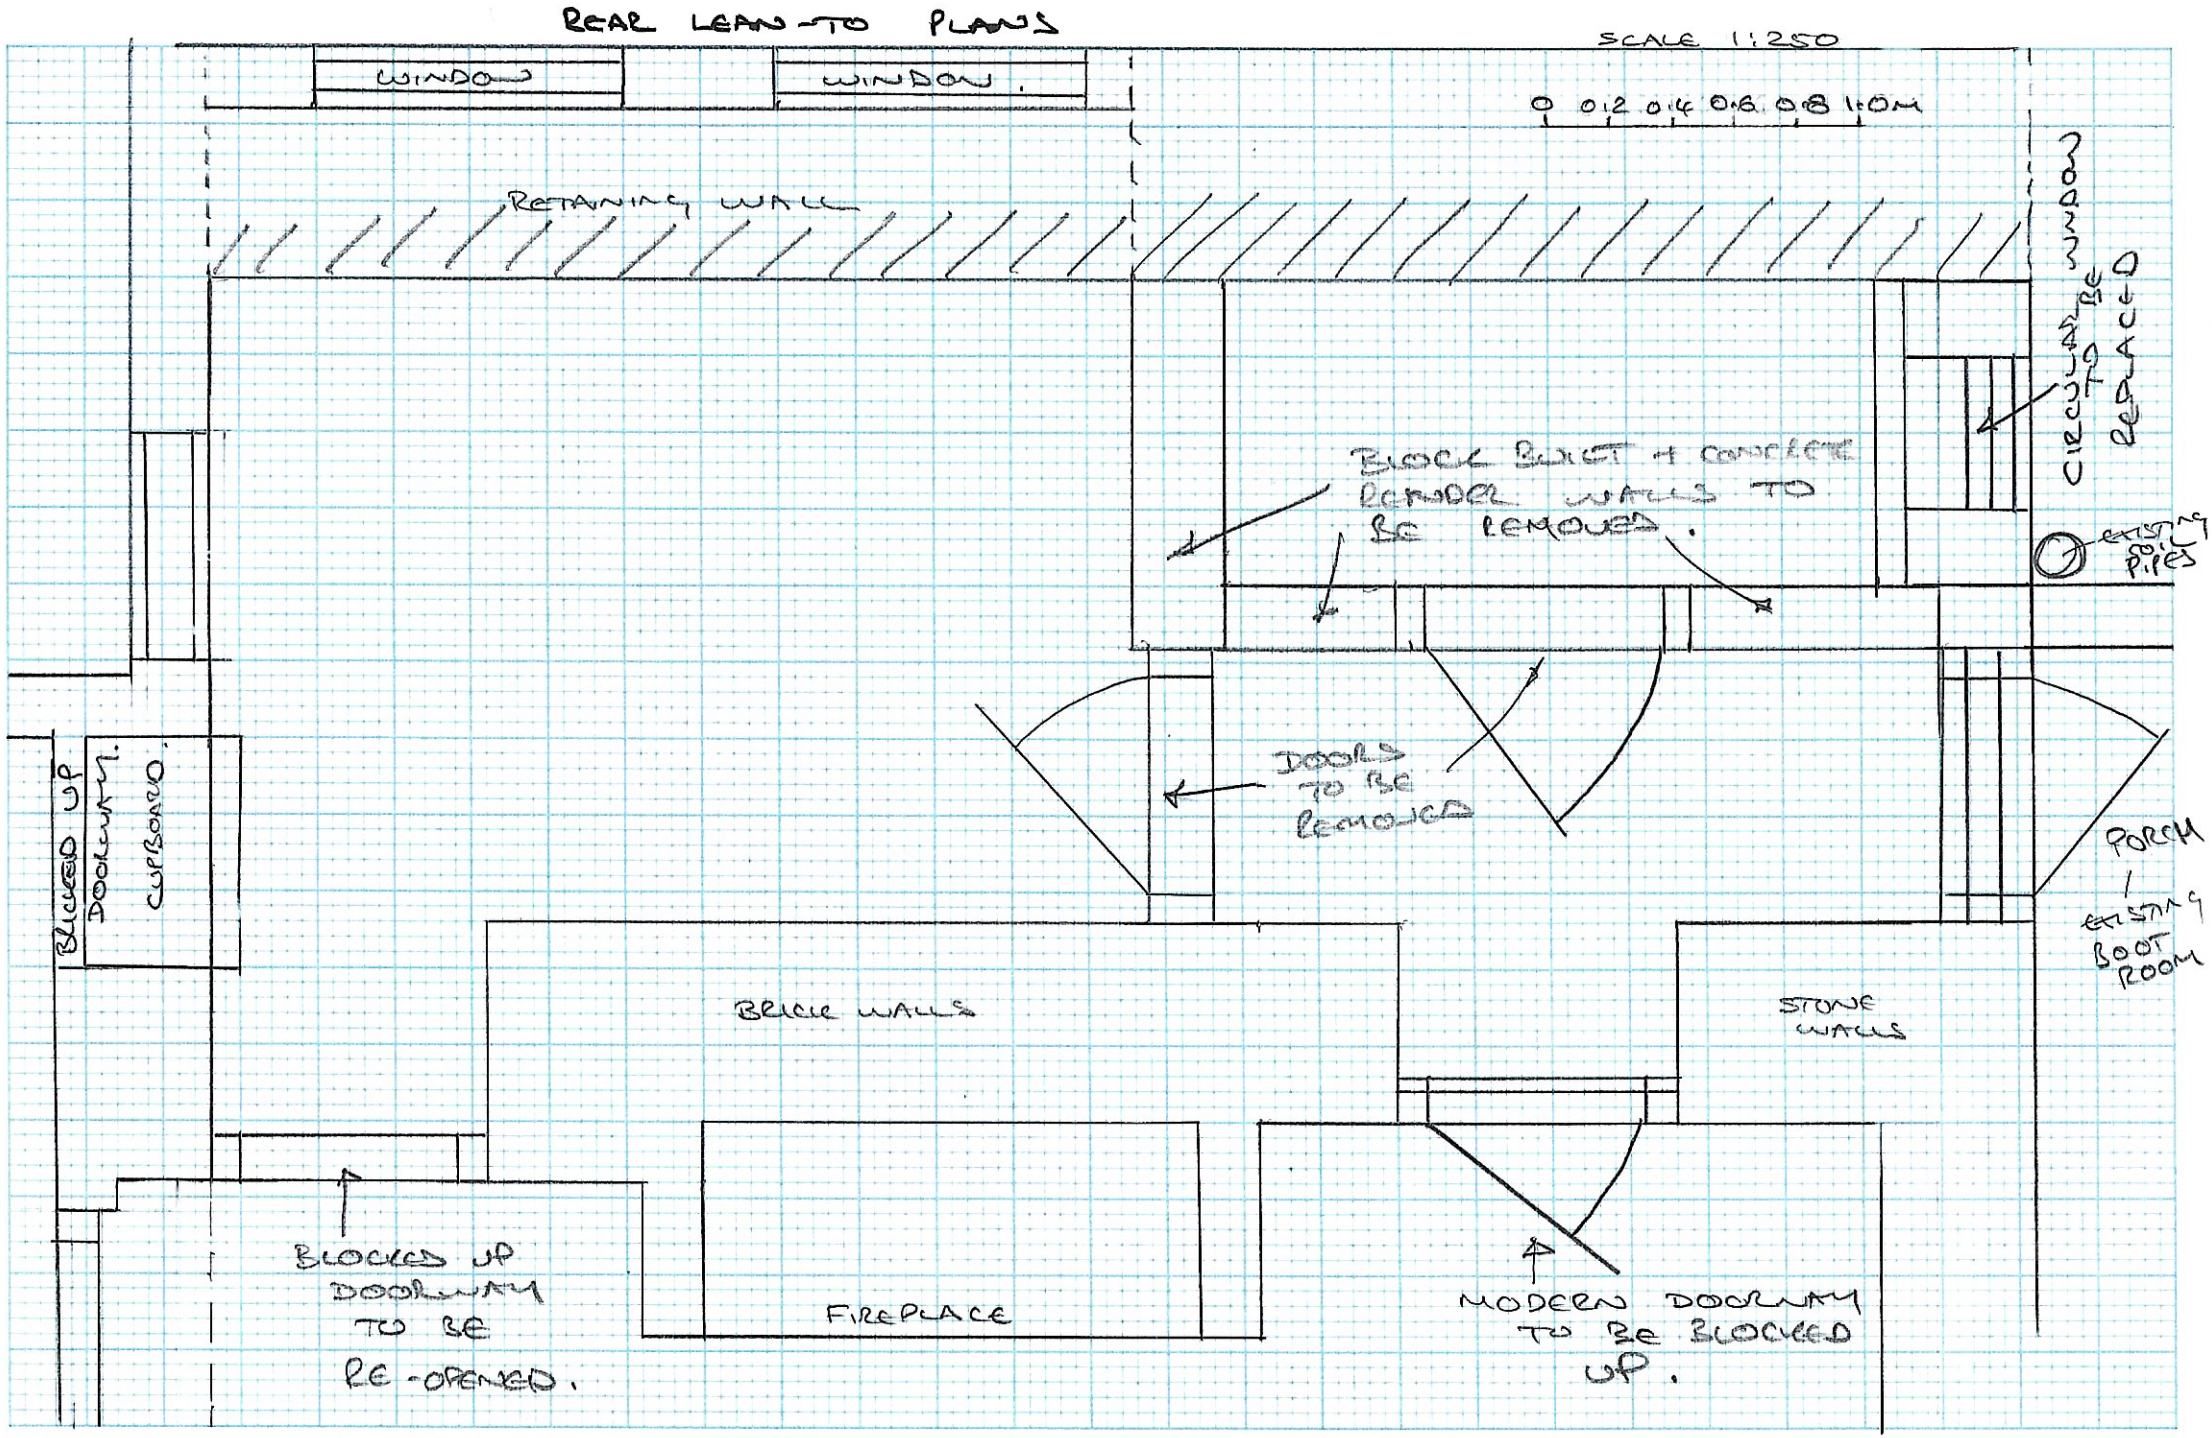
REAR LEAN-TO PLANS
SCALE 1:250
0 0.2 0.4 0.6 0.8 1.0M
WINDOW
WINDOW
RETAINING WALL
CIRCULAR WINDOW TO BE REPLACED
BLOCK BUILT + CONCRETE LEAN-TO WALLS TO BE REMOVED.
EXISTING SOIL PIPES
DOORS TO BE REMOVED
BLOCKED UP DOORWAY. CUPBOARD.
PORCH / EXISTING BOOT ROOM
BRICK WALLS
STONE WALLS
BLOCKED UP DOORWAY TO BE RE-OPENED.
FIREPLACE
MODERN DOORWAY TO BE BLOCKED UP.

EXISTING DOORWAY TO DRIVE (EXTERNAL) SCALE 1:10

NO CHANGE PROPOSED.

0 10 20 30 cm

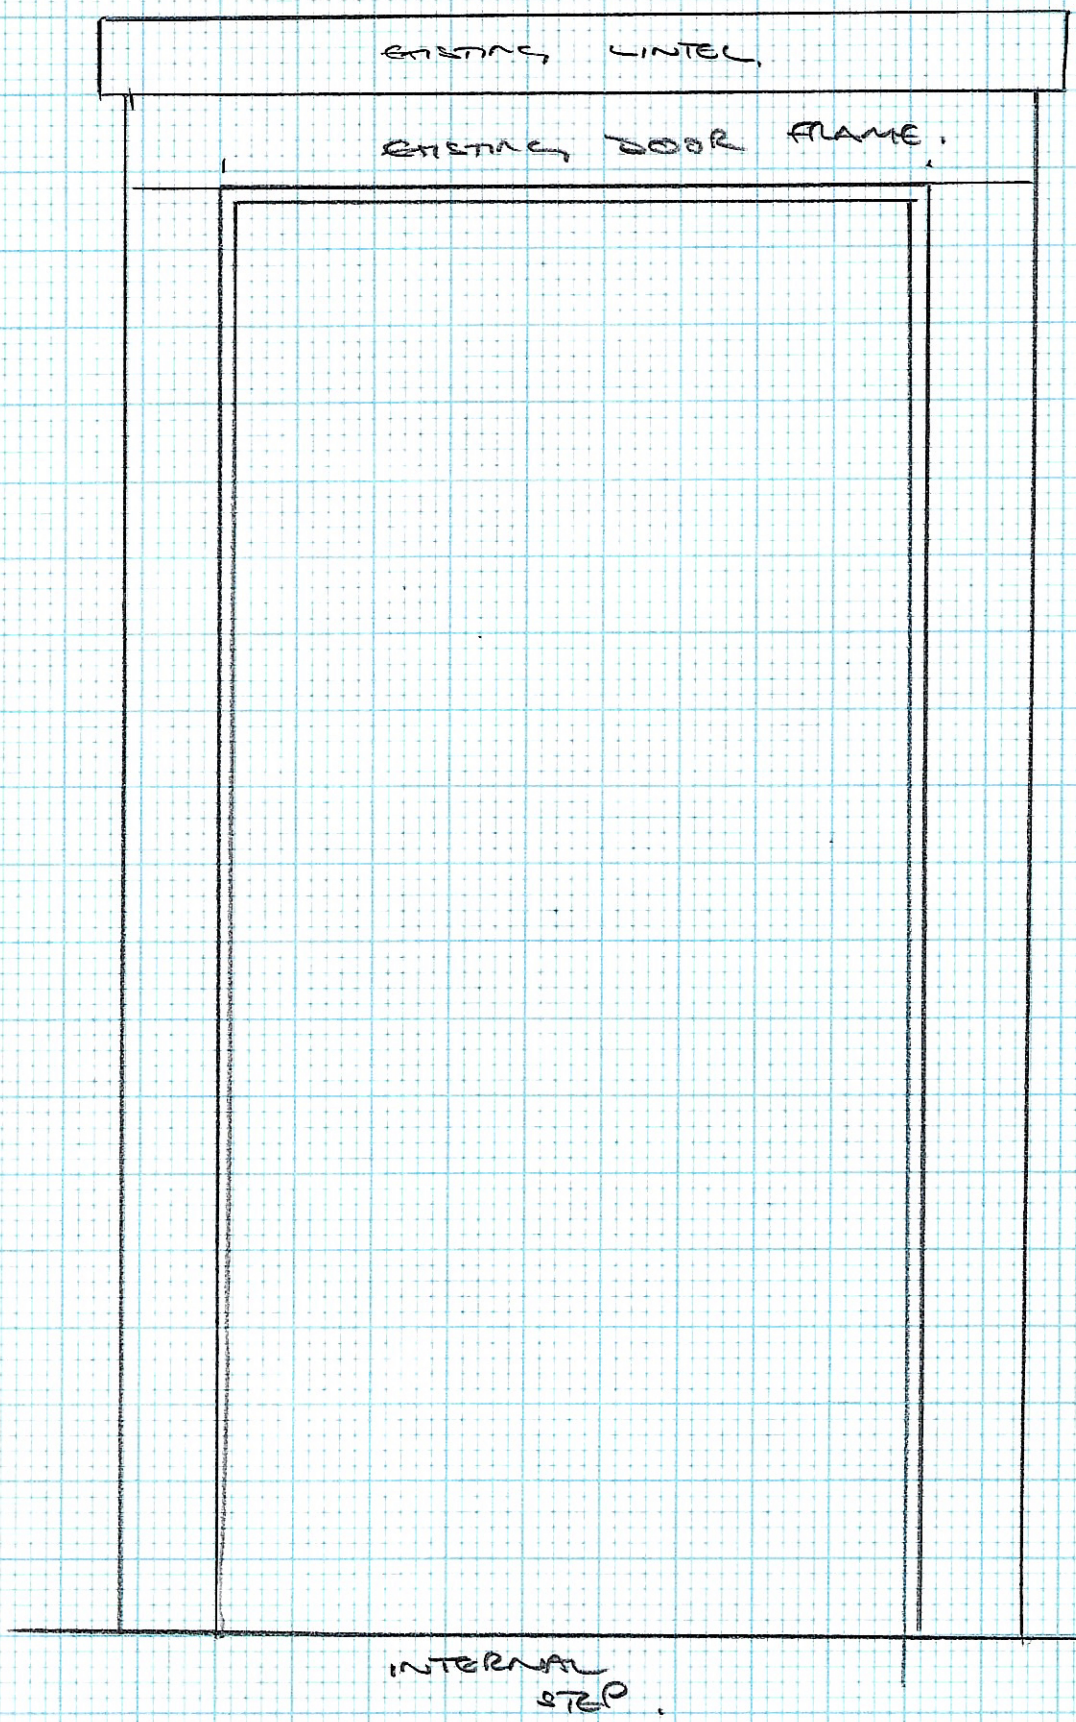

JOINERY DETAIL FOR PROPOSED NEW EXTERNAL DOOR TO DRIVEWAY.

SCALE 1:10

0 10 20 30 40cm

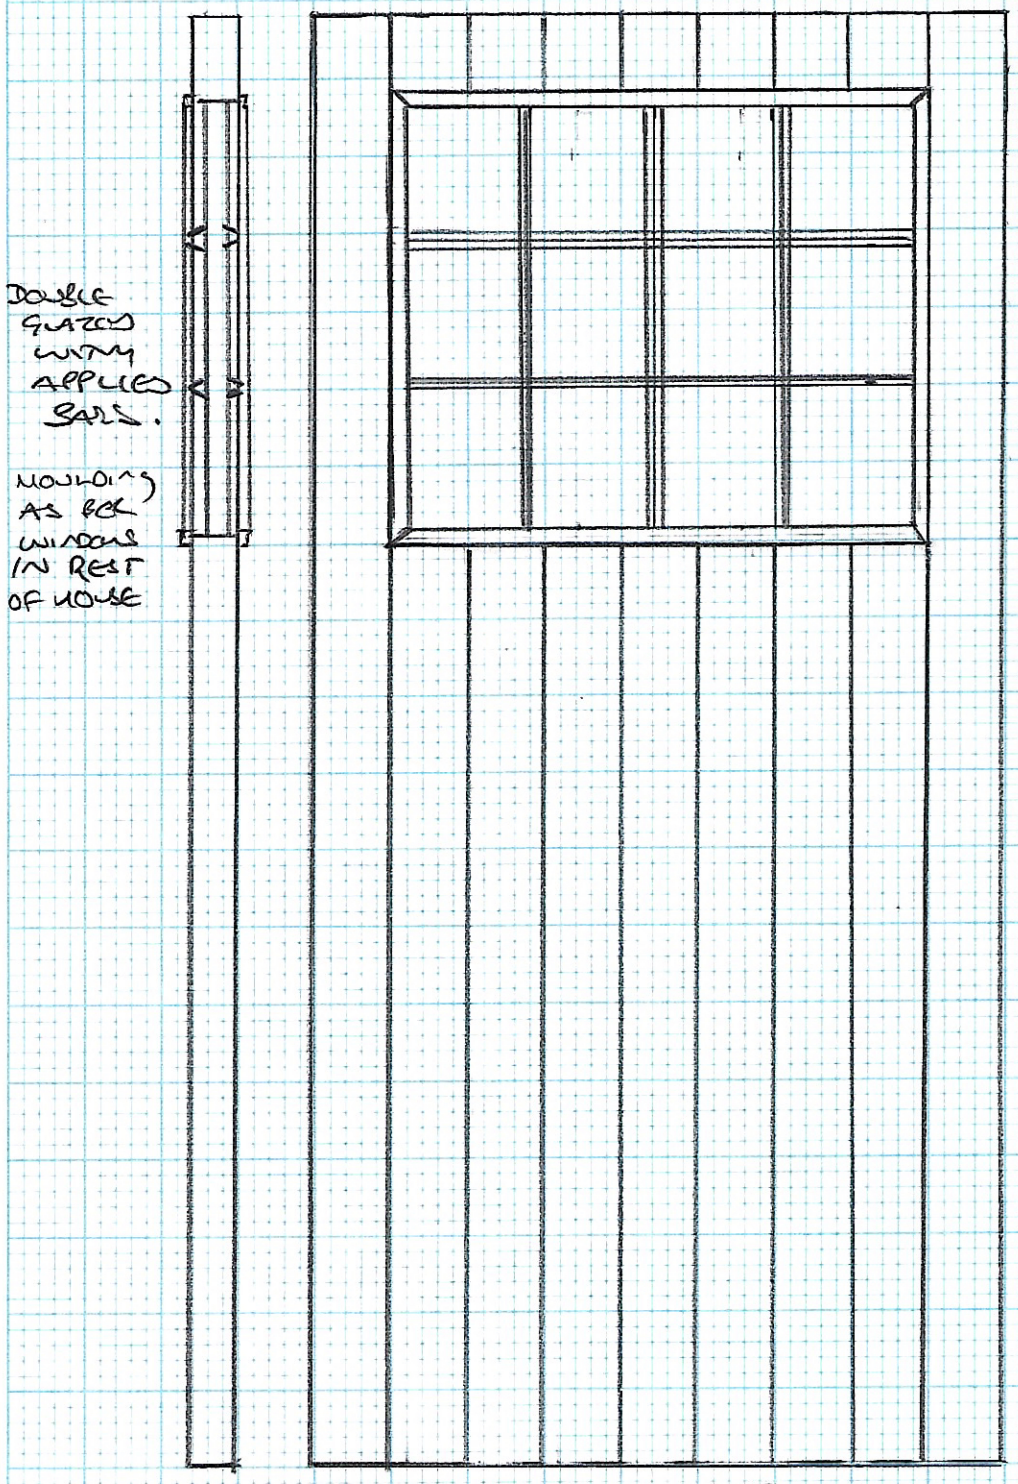

← OAK

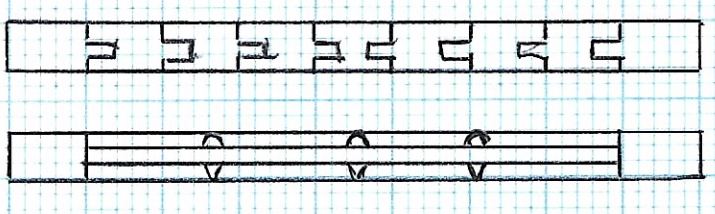

DOOR SECTION

WINDOW SECTION

circular window detail

scale 1:5

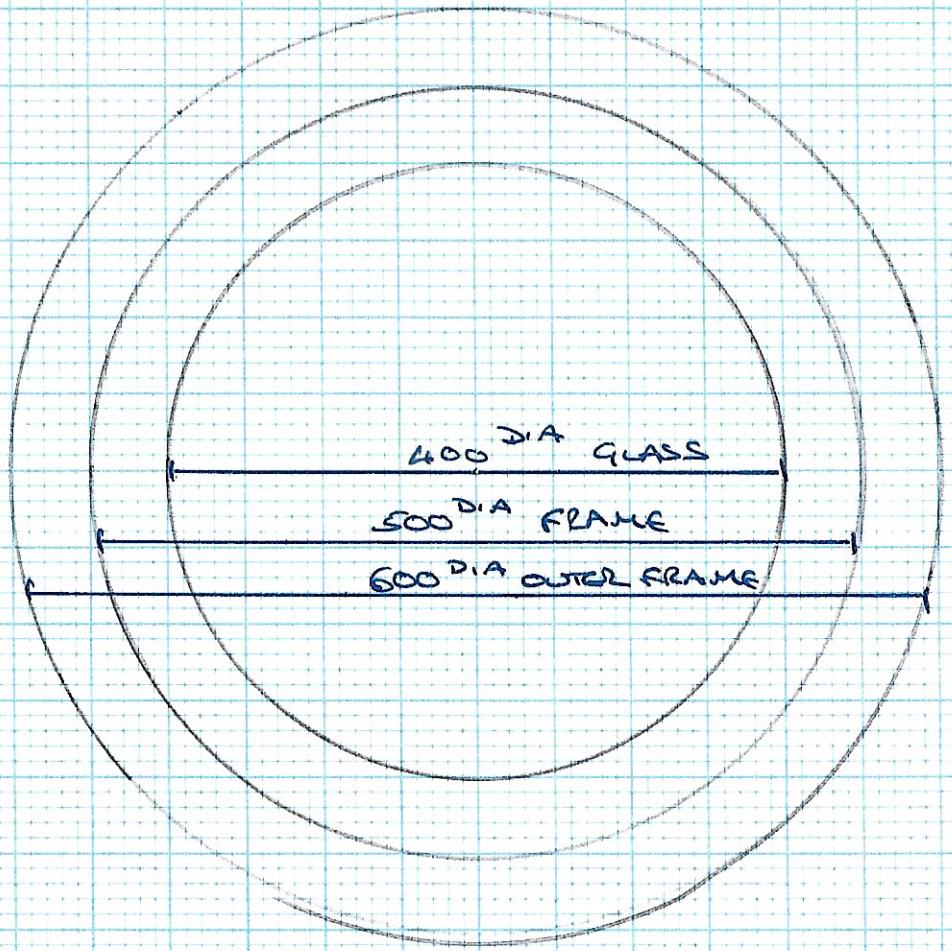

SCALE 1:5

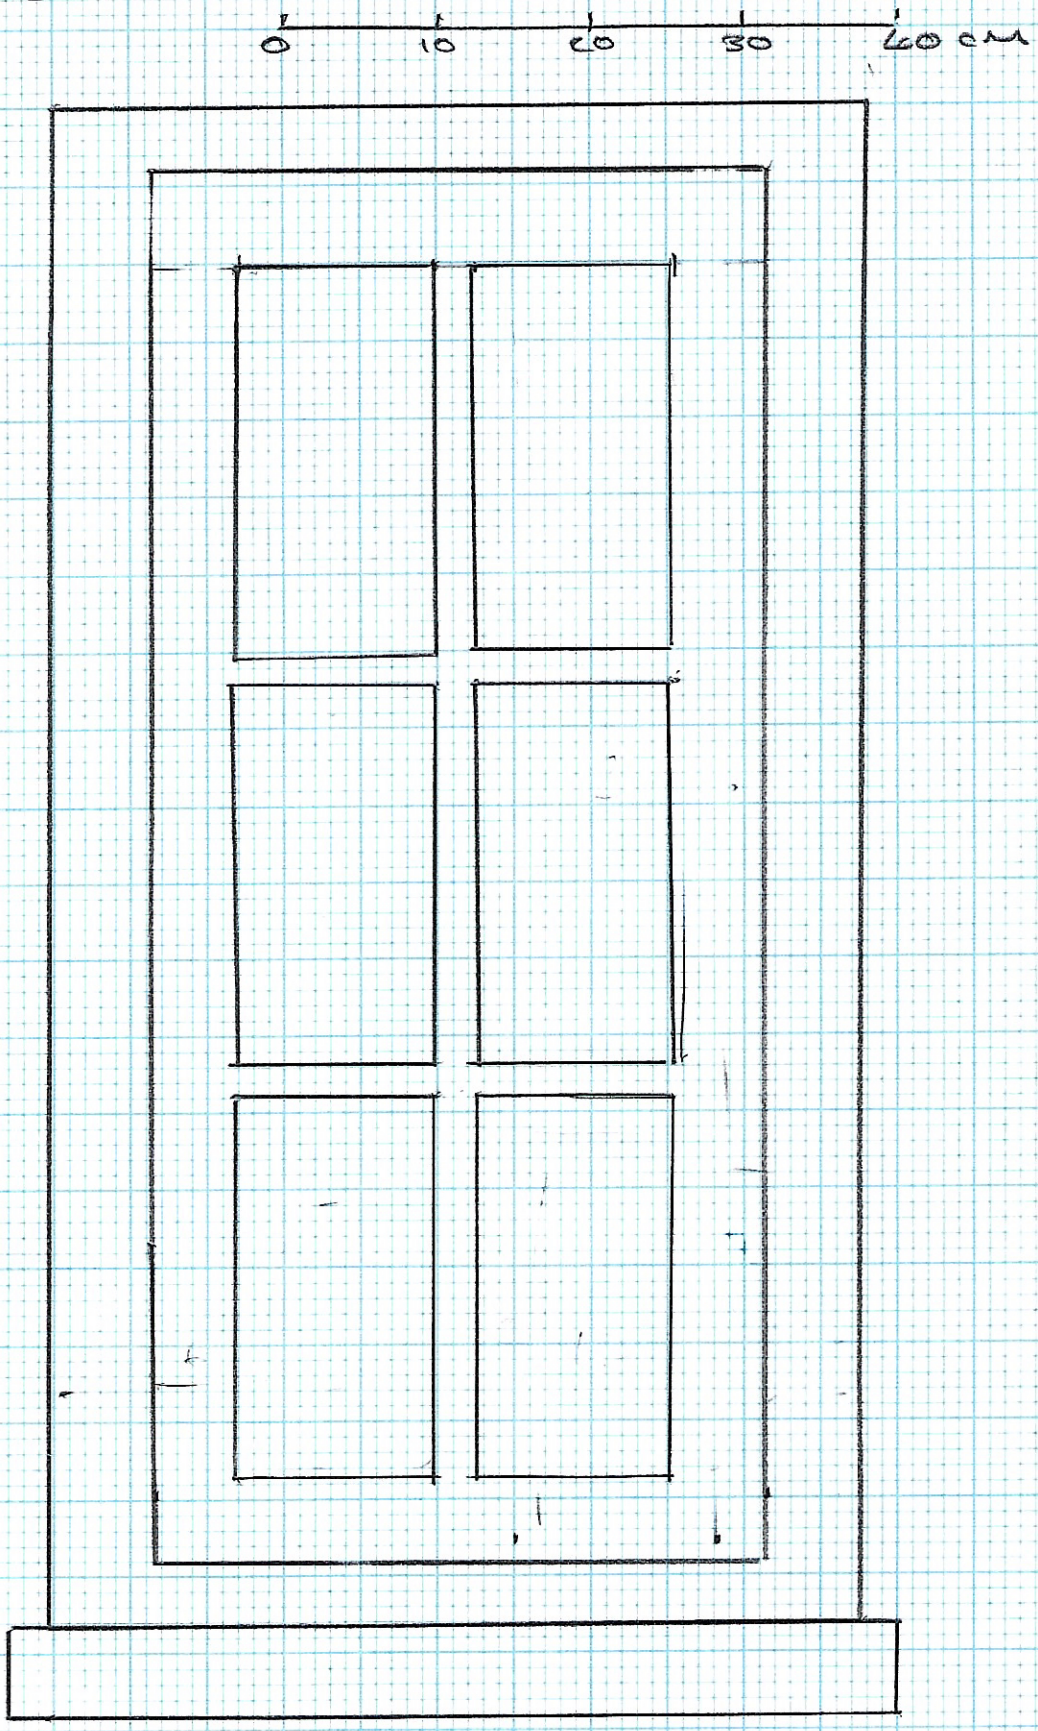

PROPOSED REPLACEMENT WINDOW FOR ROUND WINDOW

CASEMENT DETAIL IS AS PER EXISTING WINDOWS IN HOUSE AND IS THE SAME SIZE AS THE WINDOW ON THE STAIRS.

CASEMENT
DETAIL

SCALE 1:5



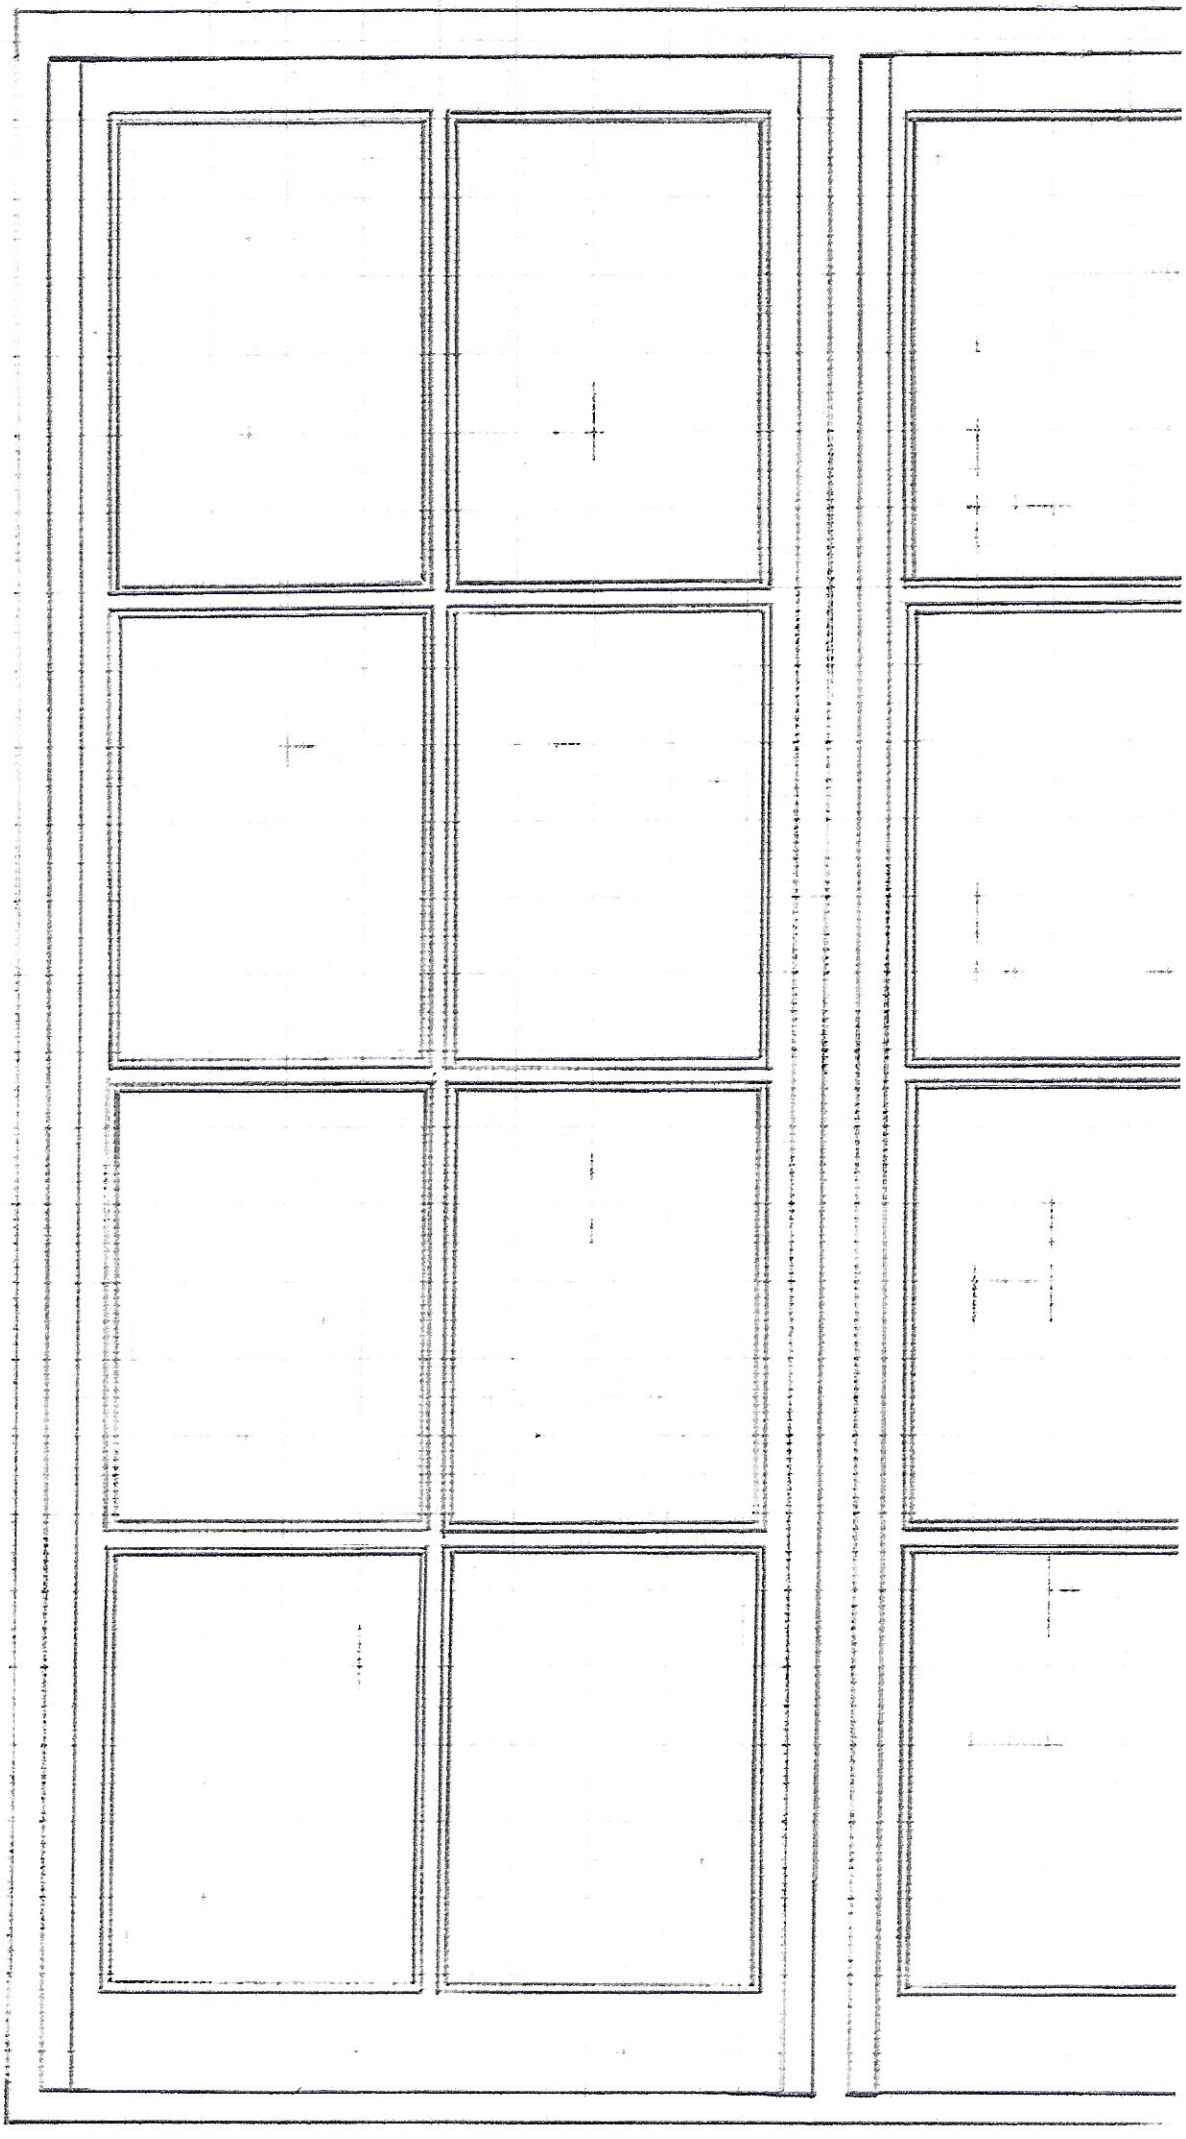

JOINERY DETAIL FOR NEW DOOR TO REAR LEAN-TO AT REAR OF HOUSE

