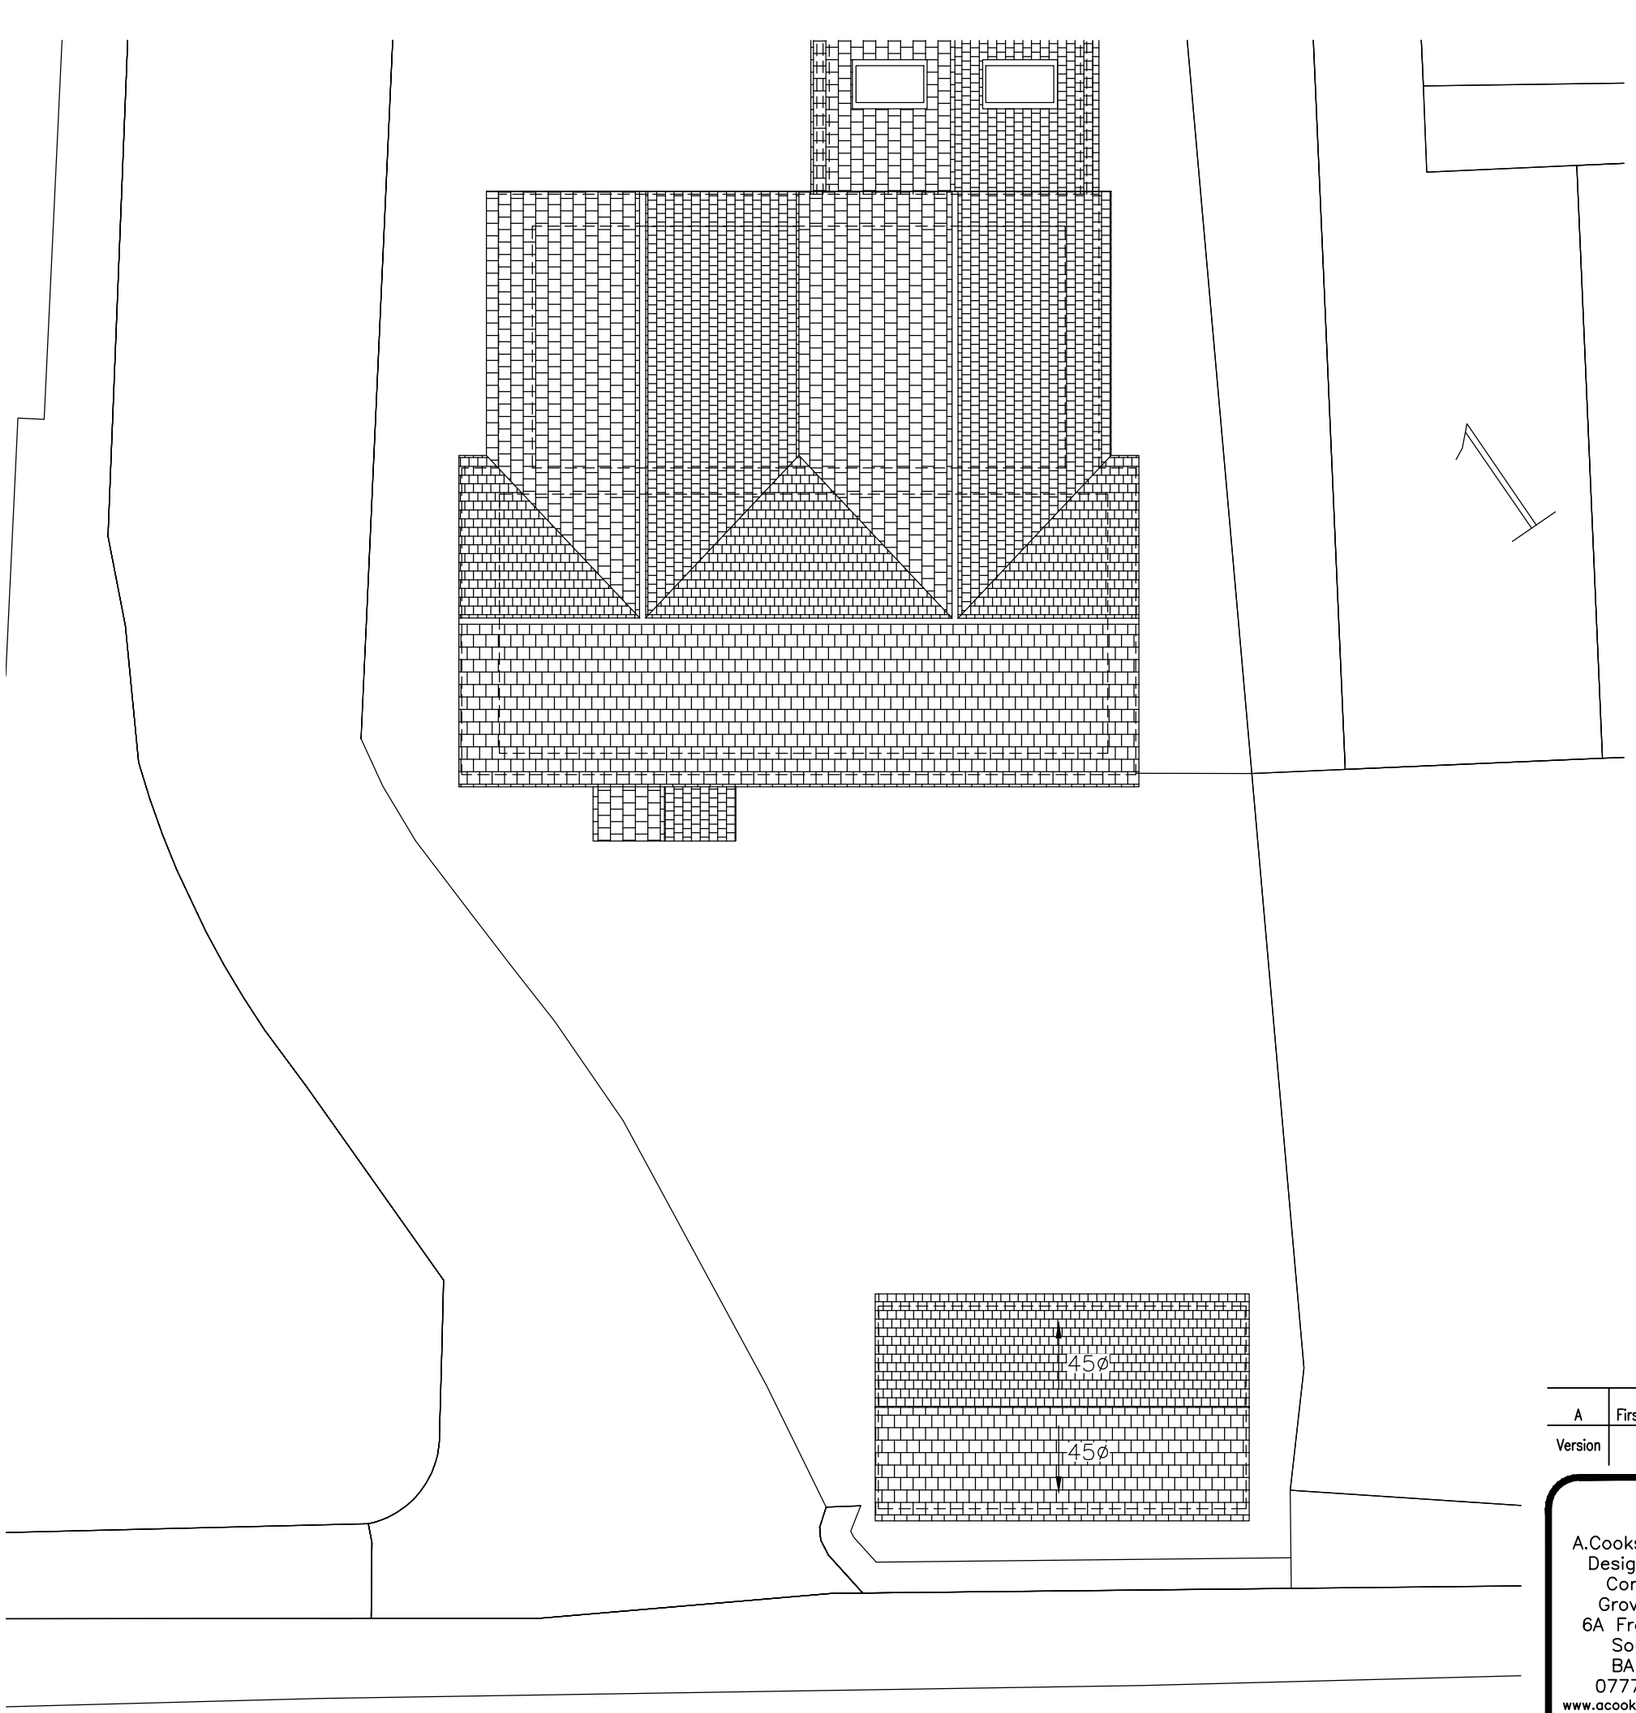


1 0 1 2 3 4 5

SCALE 1:100 m

THIS DRAWING IS COPYRIGHT AND SHALL NOT BE REPRODUCED WITHOUT S.COOKSEY CONSENT. THIS DRAWING MAY BE SCALED FOR PLANNING PURPOSES ONLY.

Version	Amendment	Originated by and date	Checked by and date	Approved by and date
A	First Issue	S.J.C 10/23		

A.Cooksey & Sons
Design & Build
Contractors
Grove Lodge,
6A Frome Road,
Southwick,
BA14 9QD
07776287566
www.acookseyandsons.co.uk

Client: Mrs E Cooksey

Project: GROVE LODGE, 6A FROME ROAD, SOUTHWICK, BA14 9QD

Drawing Title: PROPOSED ROOF PLAN

Purpose: PROPOSED SINGLE GARAGE TO FRONT OF PROPERTY

Draft:

Issue: ✓

Scale: 1:100

A3 PAPER

Telephone

Drawing number: c:/D005

Version: A