




PROPOSED SIDE (SOUTH WEST) ELEVATION

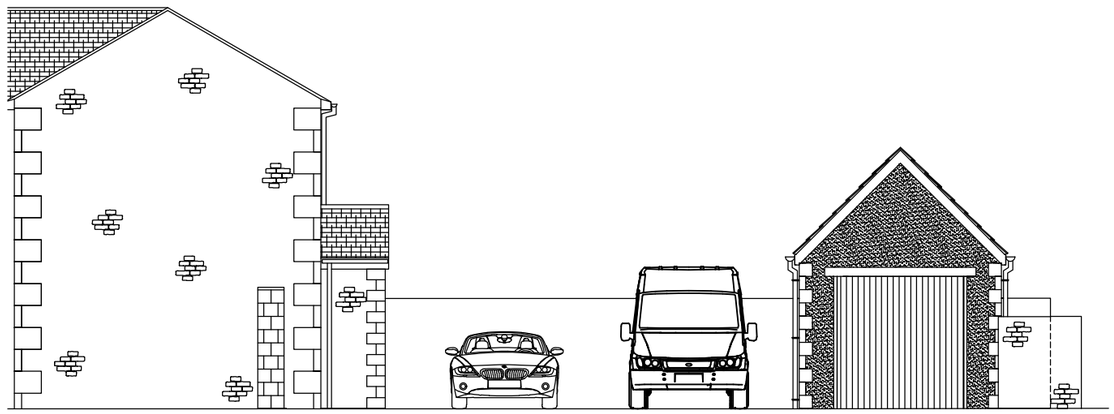

PROPOSED SIDE (NORTH EAST) ELEVATION

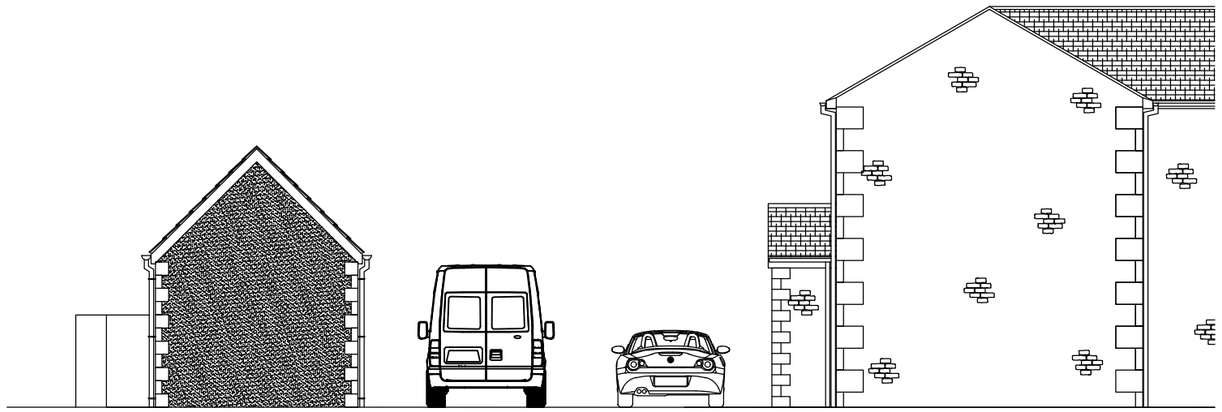

PROPOSED FRONT (SOUTH EAST) ELEVATION

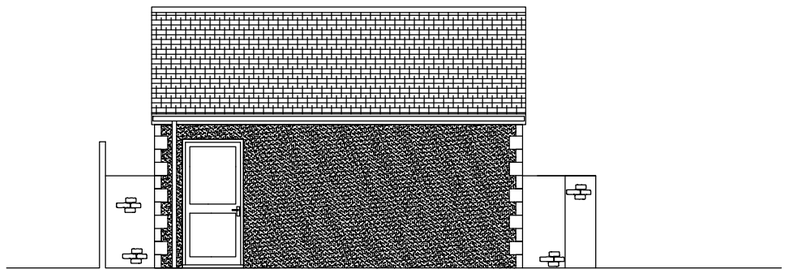

PROPOSED FRONT (NORTH WEST) ELEVATION

- ALL EXTERNAL WALLS TO BE K-RENDERED OVER BLOCKWORK CREAM COLOUR
- BATH STONE QUOINS AND 150mm DEEP STONE LINTEL
- NEW SLATE TILED ROOF
- ALL DOORS TO BE UPVC COLOUR MATCHED TO HOUSE

THIS DRAWING IS COPYRIGHT AND SHALL NOT BE REPRODUCED WITHOUT S.COOKSEY CONSENT. THIS DRAWING MAY BE SCALED FOR PLANNING PURPOSES ONLY.

1 0 1 2 3 4 5

SCALE 1:100 m

| Version | Amendment | Originated by and date | Checked by and date | Approved by and date |
|---|---|---|---|---|
| A | First Issue | S.J.C 10/23 | | |

A.Cooksey & Sons
Design & Build
Contractors
Grove Lodge,
6A Frome Road,
Southwick,
BA14 9QD
07776287566
www.acookseyandsons.co.uk

| | |
|---|---|
| Client | Mrs E Cooksey |
| Project | GROVE LODGE, 6A FROME ROAD, SOUTHWICK, BA14 9QD |
| Drawing Title | PROPOSED ELEVATIONS |
| Purpose | PROPOSED SINGLE GARAGE TO FRONT OF PROPERTY |
| Draft | |
| Issue | ✓ |
| Scale | 1:100 |
| A3 PAPER | |
| Telephone | |
| Drawing number | C:/D007 |
| Version | A |