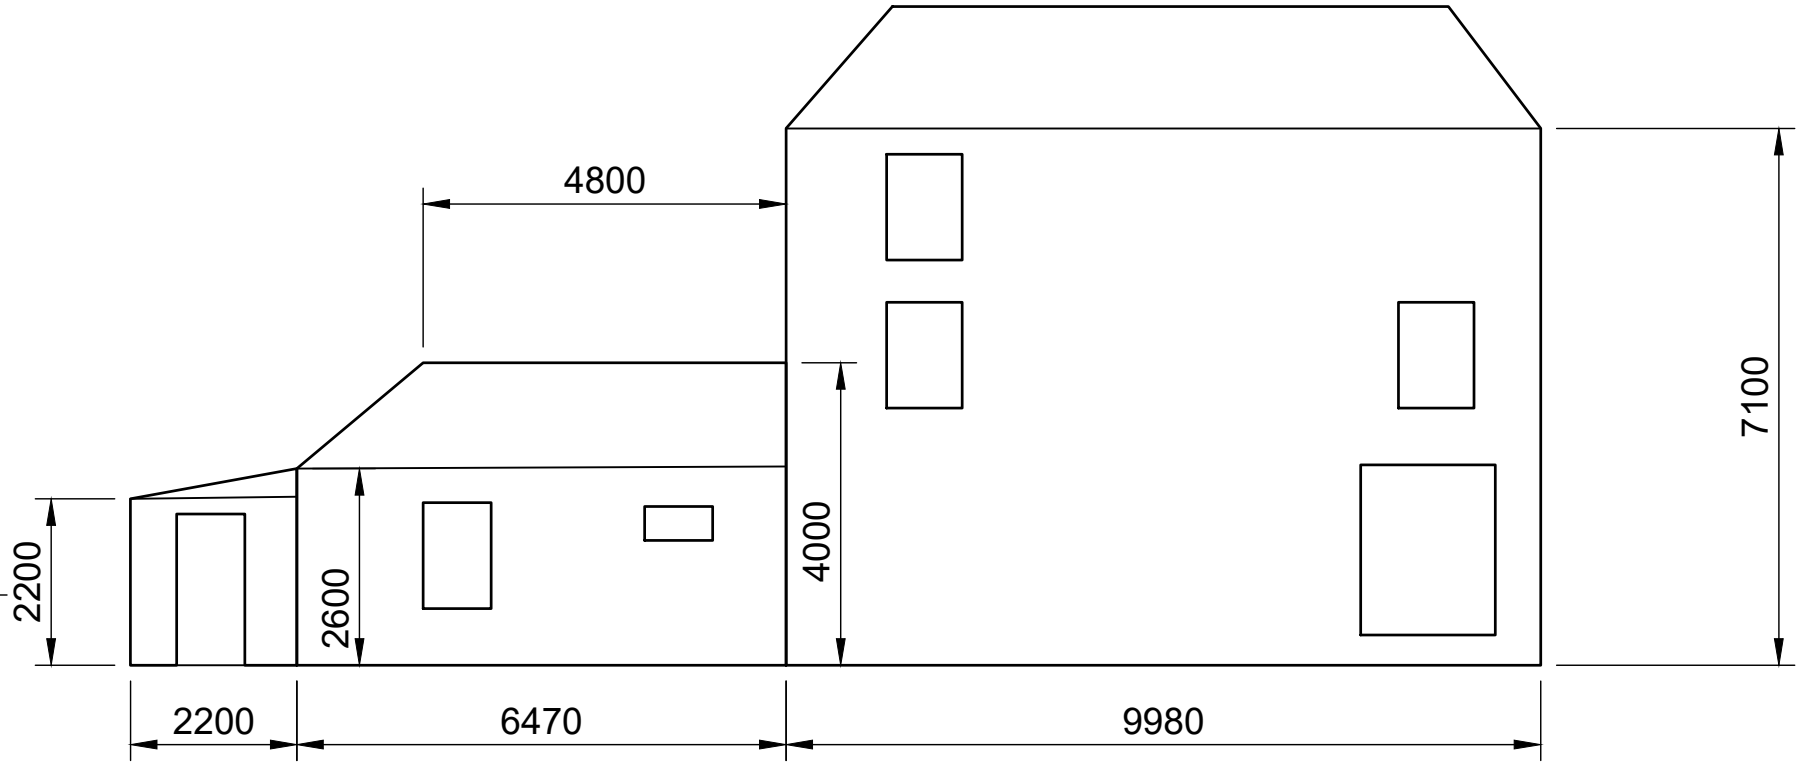

Dept.	Technical reference	Created by	Approved by
		Henry Lever 23/10/2023	
		Document type	Document status
		Title 120 fisherton street external side profile	DWG No.
			Rev. / Date of issue / Sheet 1/1