All drawings to be read in conjunction with relevant engineer's designs, calculations and specifications and manufacturers specification sheets.
This drawing is to scale for planning purposes. Do not scale this drawing for construction All dimensions to be checked on site before work commences. Any discrepancies should be brought to the designers attention for rectification.

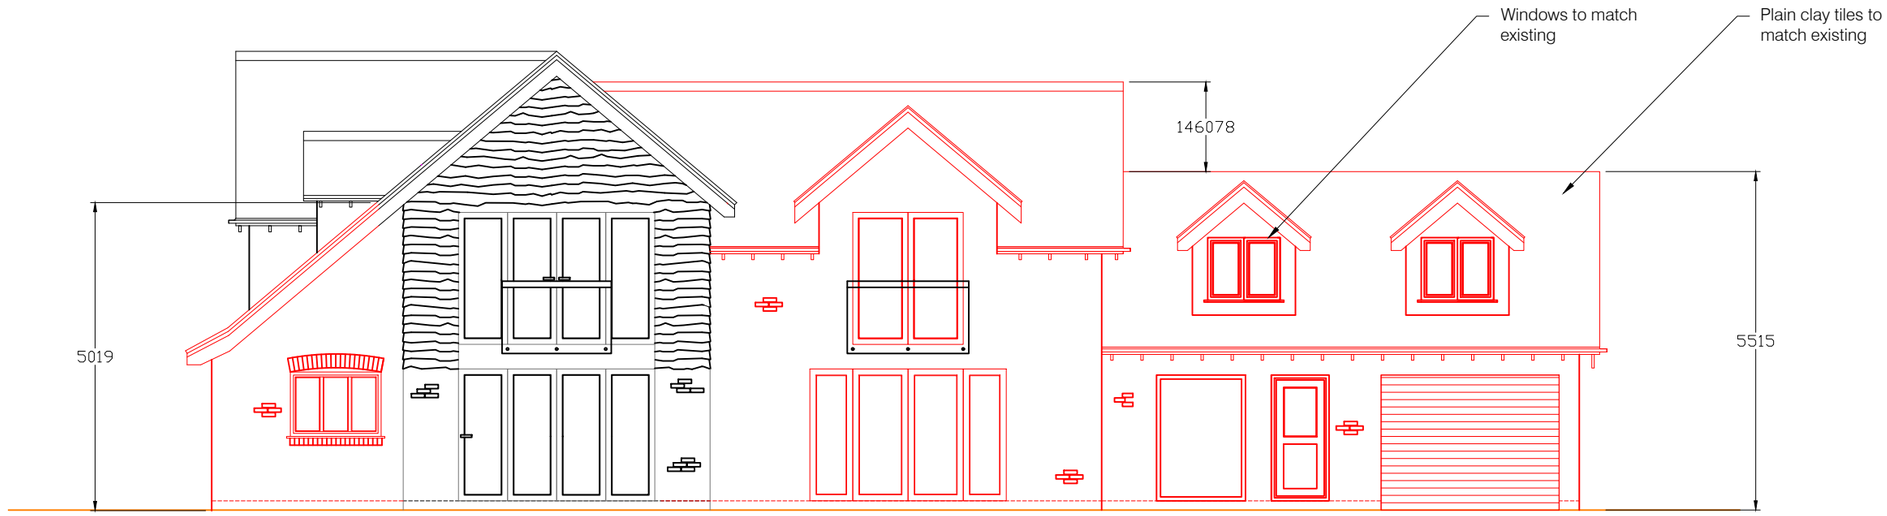

South Elevation

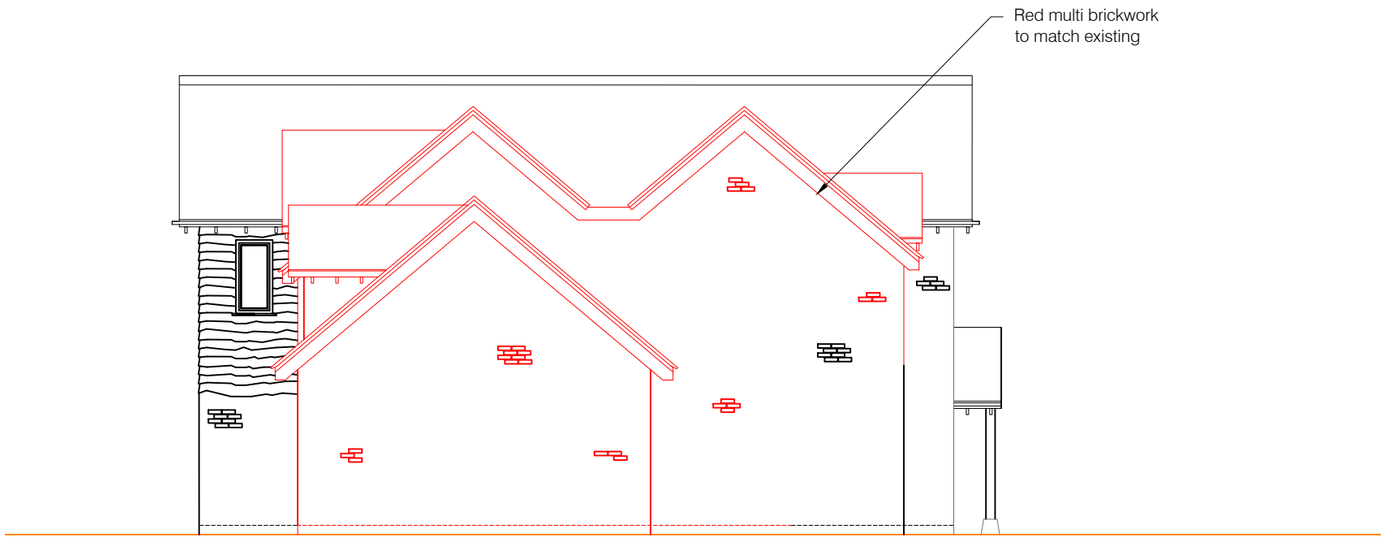

East Elevation

-1 0 1 2 3 4 5
Metres

SARSEN DESIGNS
ARCHITECTURAL SERVICES
01722 783296
hp@sarsendesigns.co.uk
www.sarsendesigns.co.uk

CLIENT Elizabeth Burt	TITLE Elevations proposed South and East		REVISION A
PROJECT Oak View Netton	DATE 16 October 2023	SCALE 1: 100 @ A3	DWG NO. OVN08EPB PLANNING ISSUE

This drawing is the copyright of Sarsen Designs. All rights reserved. Reproduction only to take place with our written authority.