
SITE LOCATION

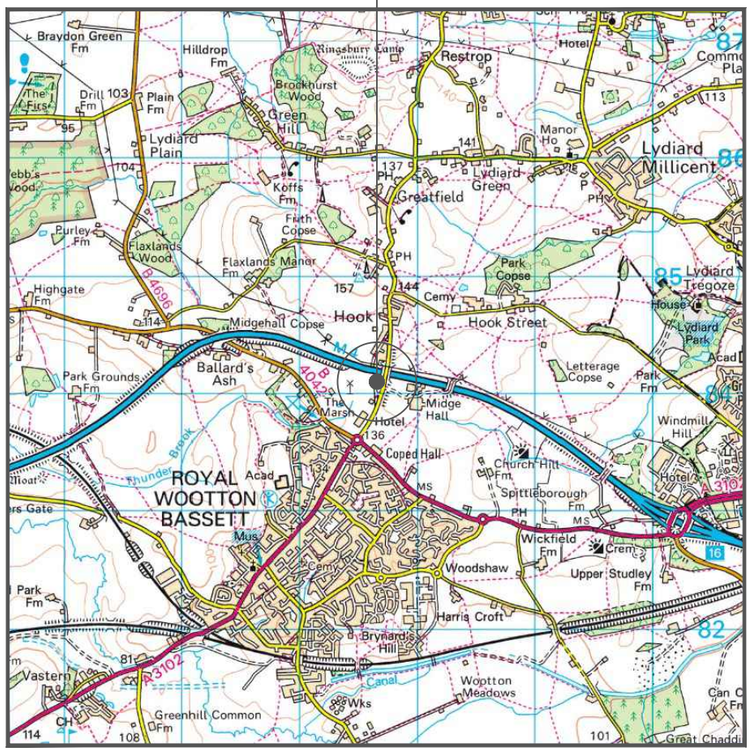

0 1km 2km
Scale

SITE LOCATION
(Scale 1:50000)
Ordnance Survey map extract
based upon Landranger map series
with the permission of the controller of
Her Majesty's Stationery Office
Licence No. 100022432
Crown copyright.




SITE PHOTOGRAPH

N
W E
S

= Right of Access
= Public Access Route

SITE LOCATION

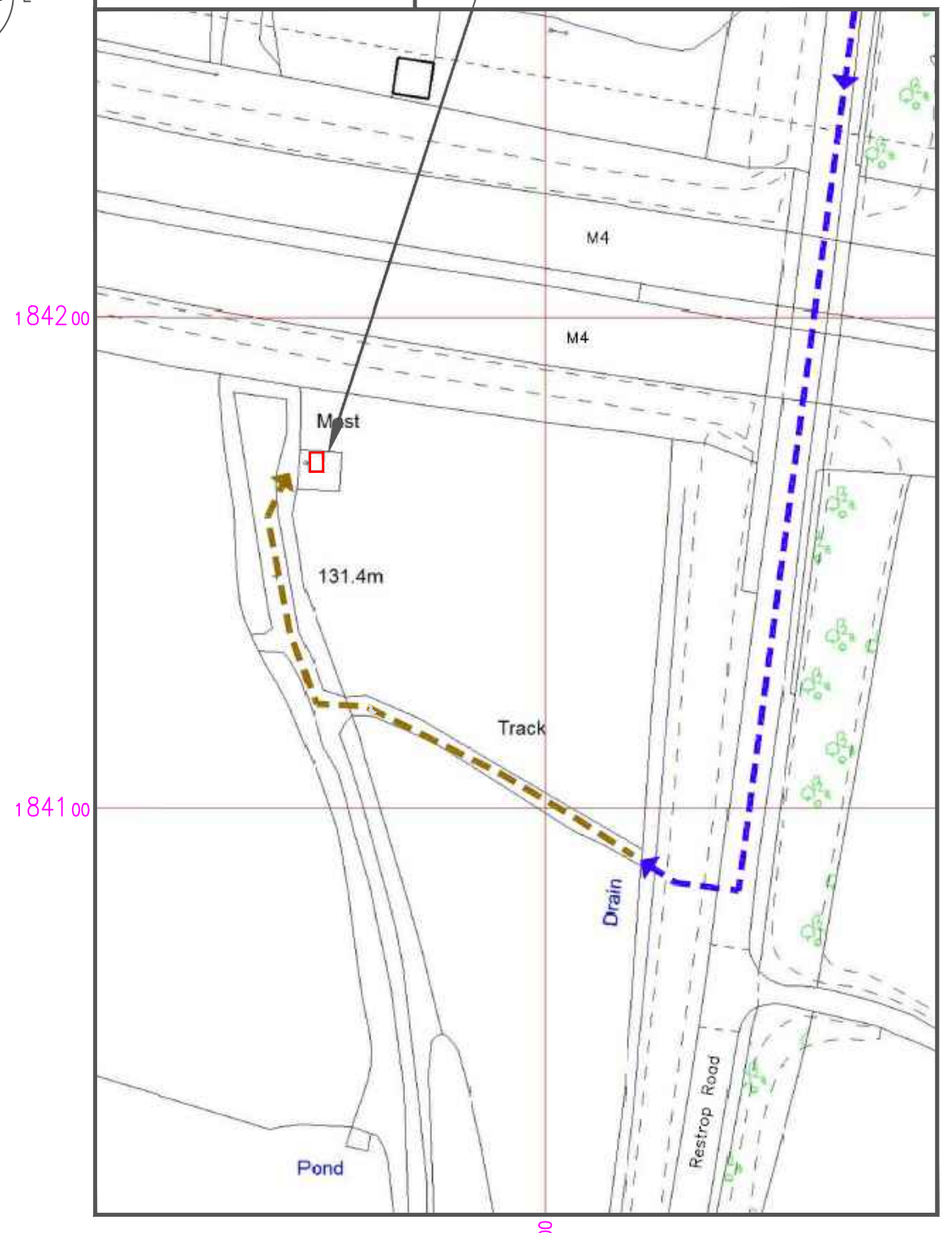

DETAILED SITE LOCATION
(Scale 1:1250)
Based upon Ordnance Survey map extract
with the permission of the Controller of
Her Majesty's Stationery Office.
Crown copyright.
Licence No. 100022432

50 0 50 100 150

ORIGINAL SCALE AT A3 – 1:1250 ALL DIMENSIONS IN METRES

ALL DIMENSIONS ARE IN mm UNLESS NOTED OTHERWISE

N.G.R E: 407652 N:184169

DIRECTIONS TO SITE:

HEAD SOUTH WEST ON THE M5. AT JUNCTION 11A, EXIT ONTO A417 TOWARDS LONDON/CIRENCESTER. AT THE ROUNDABOUT, TAKE THE 2nd EXIT. GO THROUGH 1 ROUNDABOUT THEN AFTER 14.4 MILES CONTINUE ONTO A419. AFTER 4.3 MILES TAKE THE B4040 EXIT TOWARDS CRICKLADE. FOLLOW B4040 FOR 0.3 MILES. AT THE ROUNDABOUT, TAKE THE 2nd EXIT ONTO CALCUTT ST/B4040. GO THROUGH 1 ROUNDABOUT AND THEN AFTER 0.5 MILES AT THE ROUNDABOUT, TAKE THE 1st EXIT ONTO HIGH ST/B4040. AFTER 0.2 MILES AT THE NEXT ROUNDABOUT, TAKE THE 1st EXIT ONTO B4553. AFTER 2.5 MILES TURN RIGHT ONTO CRICKLADE RD. AFTER 0.8 MILES CONTINUE ONTO STATION RD. AFTER 0.4 MILES CONTINUE ONTO HIGH ST. AT THE ROUNDABOUT, TAKE THE 1st EXIT ONTO RESTROP RD. AFTER 2.45 MILES TURN RIGHT ONTO UNMARKED ROAD/TRACK. TURN RIGHT ONTO TRACK. THE SITE IS ON THE RIGHT.

NOTES:

REV	MODIFICATION	BY	CH	DATE
A	Issued for Approval	SVK	MK	07.03.23

mitie

vodafone
CTIL - UMLAUT

Cell Name	Opt.
HOOK	–

Cell ID No

CORNERSTONE	VMO2	VF
123936	NA	6630_20

Site Address / Contact Details

MIDGE HALL NURSERIES
COPED HALL
WOOTON BASSETT
SWINDON
SN4 8ER

Drawing Title: SITE LOCATION MAPS

Purpose of issue: PLANNING — Dwg Rev:

Drawing Number: 100 — A

Surveyed By:	Original Sheet Size:	Pack Issue:
MITIE	A3	

Drawn:	Date:	Checked:	Date:	
SVK	07.03.23	MK	07.03.23	A