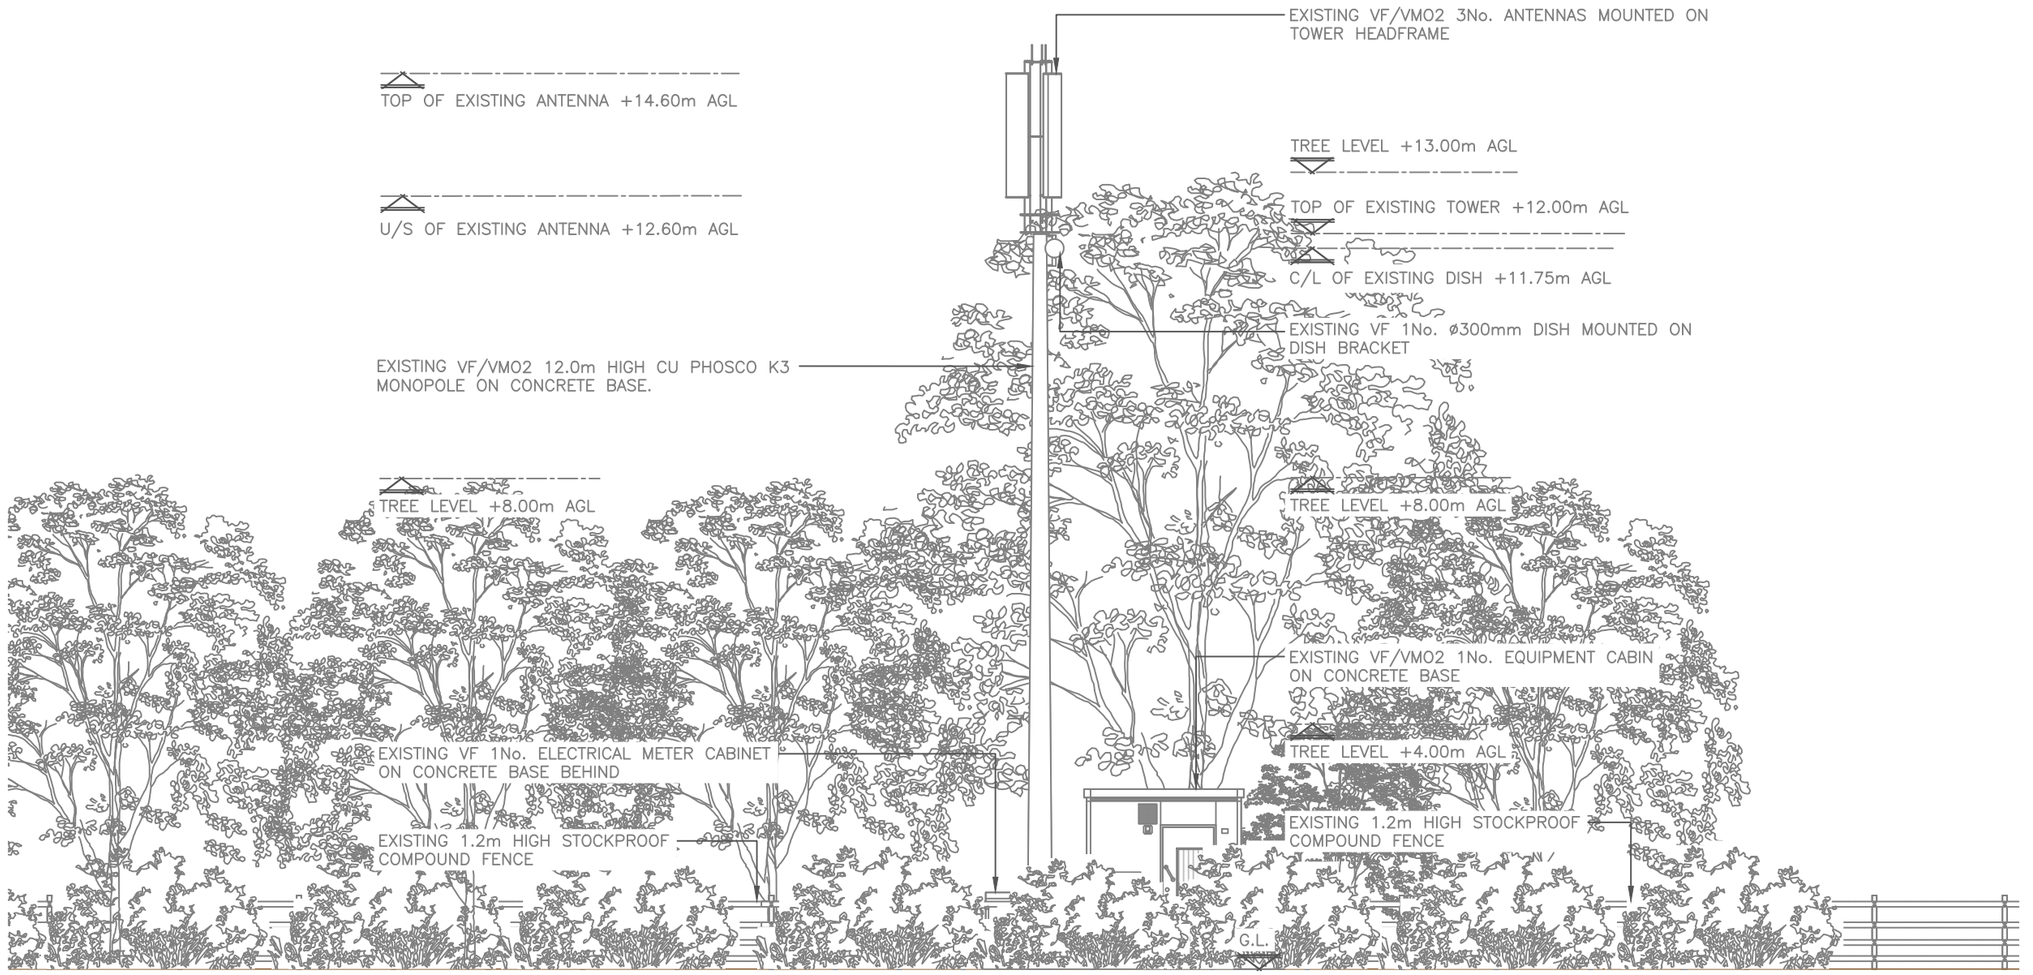


EXISTING SITE ELEVATION

(1:100)

5000 0 5000 10000

ORIGINAL SCALE AT A3 – 1:100

ALL DIMENSIONS IN MILLIMETRES

ALL DIMENSIONS ARE IN mm UNLESS NOTED OTHERWISE

N.G.R E: 407652 N:184169

NOTES:

REV	MODIFICATION	BY	CH	DATE
A	Issued for Approval	SVK	MK	07.03.23

mitie

vodafone

CTIL - UMLAUT

Cell Name	Opt.
HOOK	–

Cell ID No

CORNERSTONE	VMO2	VF
123936	NA	6630_20

Site Address / Contact Details

MIDGE HALL NURSERIES
COPED HALL
WOOTON BASSETT
SWINDON
SN4 8ER

Drawing Title: EXISTING SITE ELEVATION

Purpose of issue: PLANNING — Dwg Rev: A

Drawing Number: 300

Surveyed By: MITIE — Original Sheet Size: A3 — Pack Issue: A

Drawn: SVK — Date: 07.03.23 — Checked: MK — Date: 07.03.23