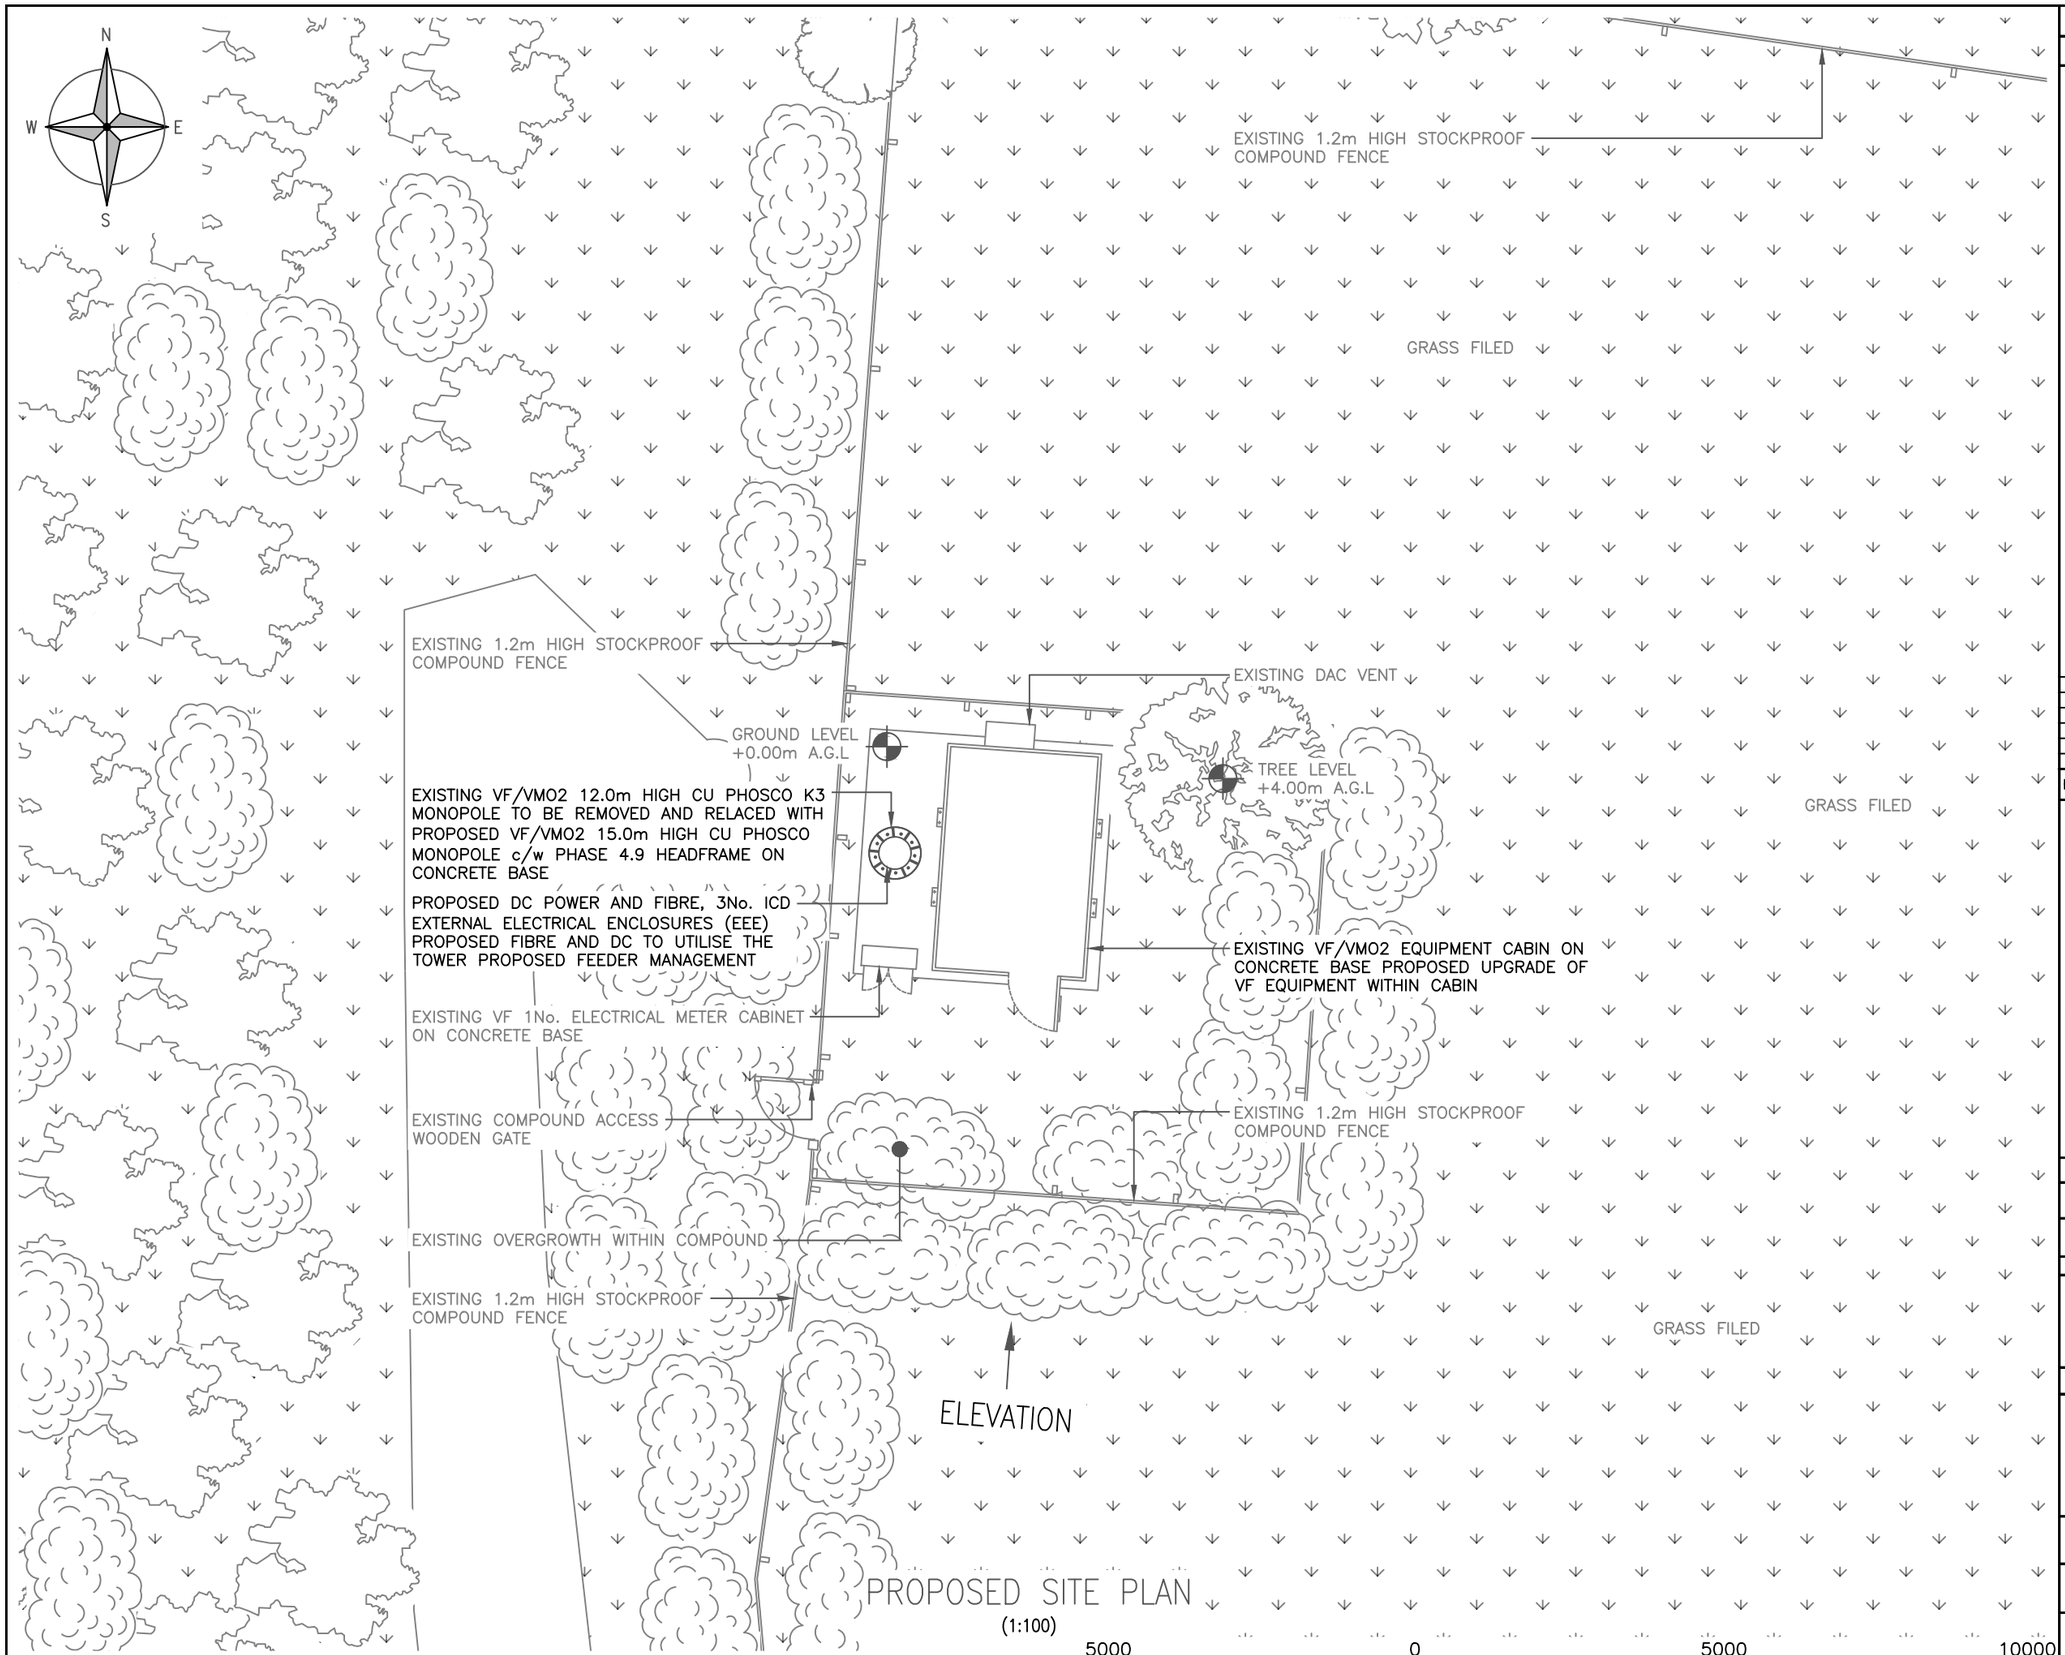


The drawings comply with VMO2 & VF Standard ICNIRP guidelines under configuration VM6R.
Designed in accordance with Cornerstone documents: SDN0009"ICNIRP Compliance Summary (v6)".

ALL DIMENSIONS ARE IN mm UNLESS NOTED OTHERWISE

N.G.R E: 407652 N:184169

NOTES:

REV	MODIFICATION	BY	CH	DATE
A	Issued for Approval	SVK	MK	07.03.23

mitie

vodafone
CTIL - UMLAUT

Cell Name	Opt.
HOOK	–

Cell ID No

CORNERSTONE	VMO2	VF
123936	NA	6630_20

Site Address / Contact Details

MIDGE HALL NURSERIES
COPED HALL
WOOTON BASSETT
SWINDON
SN4 8ER

Drawing Title:
PROPOSED SITE PLAN

Purpose of issue:	Dwg Rev:
PLANNING	A

Drawing Number:	Pack Issue:
201	A

Surveyed By:	Original Sheet Size:		
MITIE	A3		
Drawn: SVK	Date: 07.03.23	Checked: MK	Date: 07.03.23