


Site Plan

Scale 1:100

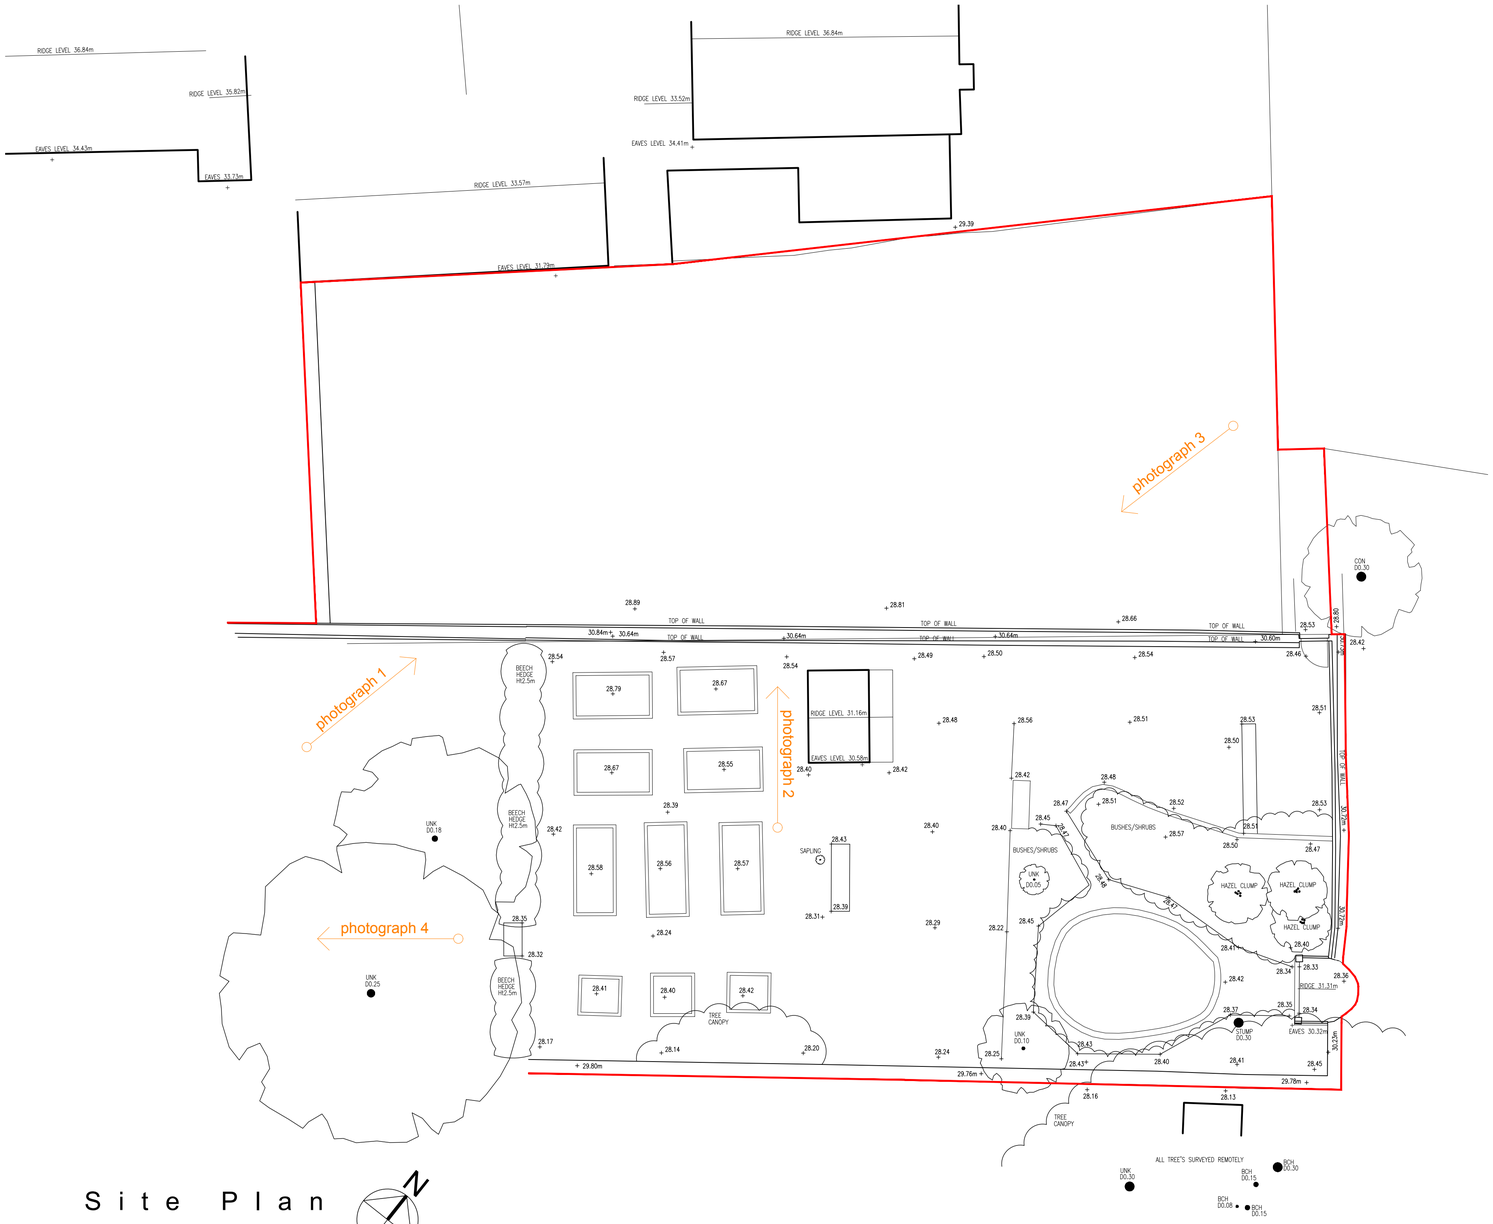

Location Plan

Scale 1:1250

New opening proposed to connect the two garden areas

The stone wall has a mixture of pantile and concrete capping.

Difference in the weathering of the stone below the two capping types evident



Photograph 1

A length of the wall has either collapsed or become unstable, likely to have been caused by the concrete capping failing to provide protection



Photograph 2

One side of the wall has collapsed and is proposed to be repaired along with continuing the tile capping



Photograph 3

Red Lion House



Photograph 4

Scale 1:100 0.0 2.5 5.0 7.5 10.0

PLANNING

RIBA Chartered Practice

This drawing must not be reproduced in whole or in part without the express written consent of the relevant issuing Baxter Green Architects. ©

Note:
Dimensions should not be scaled from this drawing. All dimensions should be checked on site. This drawing is to be read in conjunction with all other drawings, specifications or schedule of works.

	Date.	Rev.

Baxter Green Architects
No 1, The Old Dairy Buildings,
Fonthill Bishop, Salisbury, SP3 5SH
01747 440444 | studio@baxtergreen.co.uk
www.baxtergreen.co.uk

Project: RED LION HOUSE, High Street, Hindon

Drawing Title: Swimming Pool and Building Existing Site and Location Plans

Date	10.2023	Drawn by	FG
Scale at A1		Checked by	JN
		Issuing office	1
Project No.	10374	Drawing No.	P - 01