



Site& Floor Plan

Scale 1:100

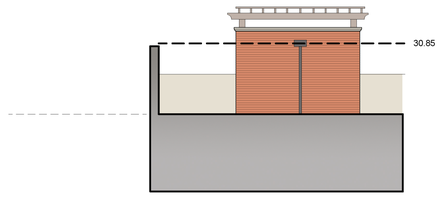


North-West Elevation

Scale 1:100

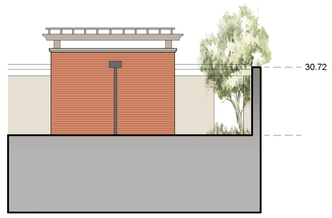


South-East Elevation

Scale 1:100

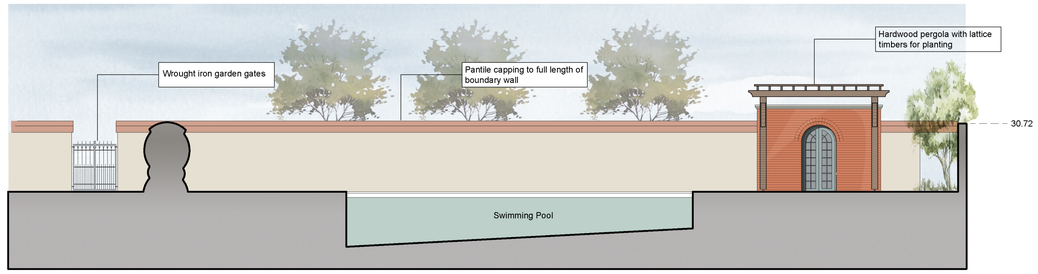


South-East Elevation / Section

Scale 1:100

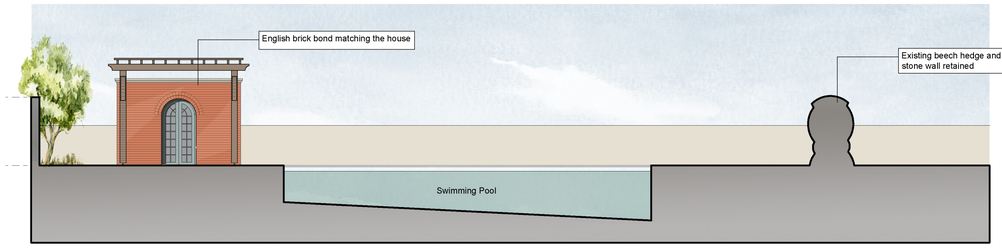


North-West Elevation / Section

Scale 1:100

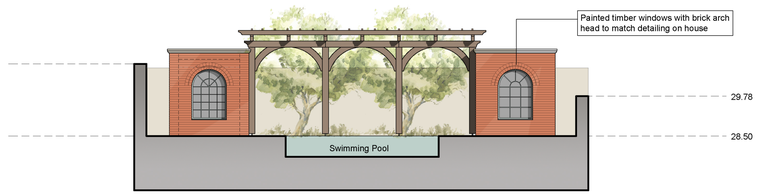

South-West Elevation

Scale 1:100

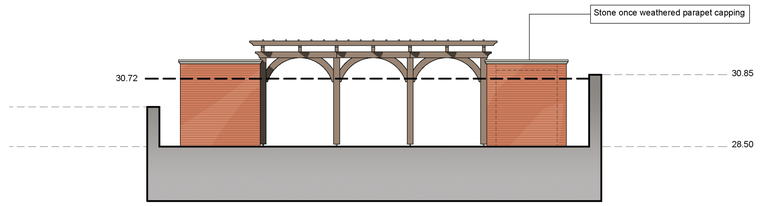

North-East Elevation

Scale 1:100

Scale 1:100 0.0 2.5 5.0 7.5 10.0

RIBA Chartered Practice

PLANNING

This drawing must not be reproduced in whole or in part without the express written consent of the relevant issuing Baxter Green Architects. ©

Note:
Dimensions should not be scaled from this drawing. All dimensions should be checked on site. This drawing is to be read in conjunction with all other drawings, specifications or schedule of works.

	Date.	Rev.

Baxter Green Architects
No 1, The Old Dairy Buildings,
Fonthill Bishop, Salisbury, SP3 5SH
01747 440444 | studio@baxtergreen.co.uk
www.baxtergreen.co.uk

Project	RED LION HOUSE High Street, Hindon	Date 10.2023	Drawn by FG
		Scale at A1	Checked by JN
			Issuing office 1
Drawing Title	Swimming Pool and Building Proposed Site,Floor Plans & Elevations	Project No. 10374	Drawing No. P - 02