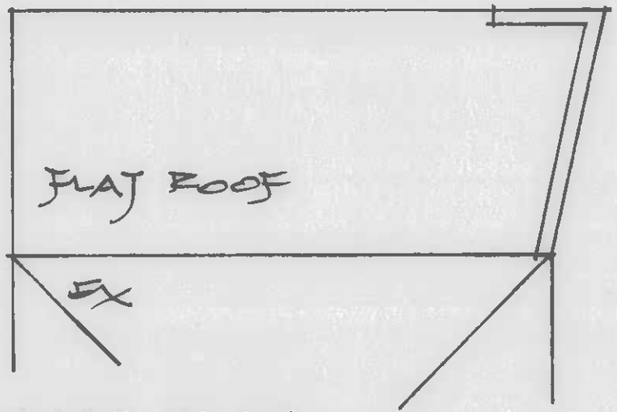

ROOF PLAN 1:100

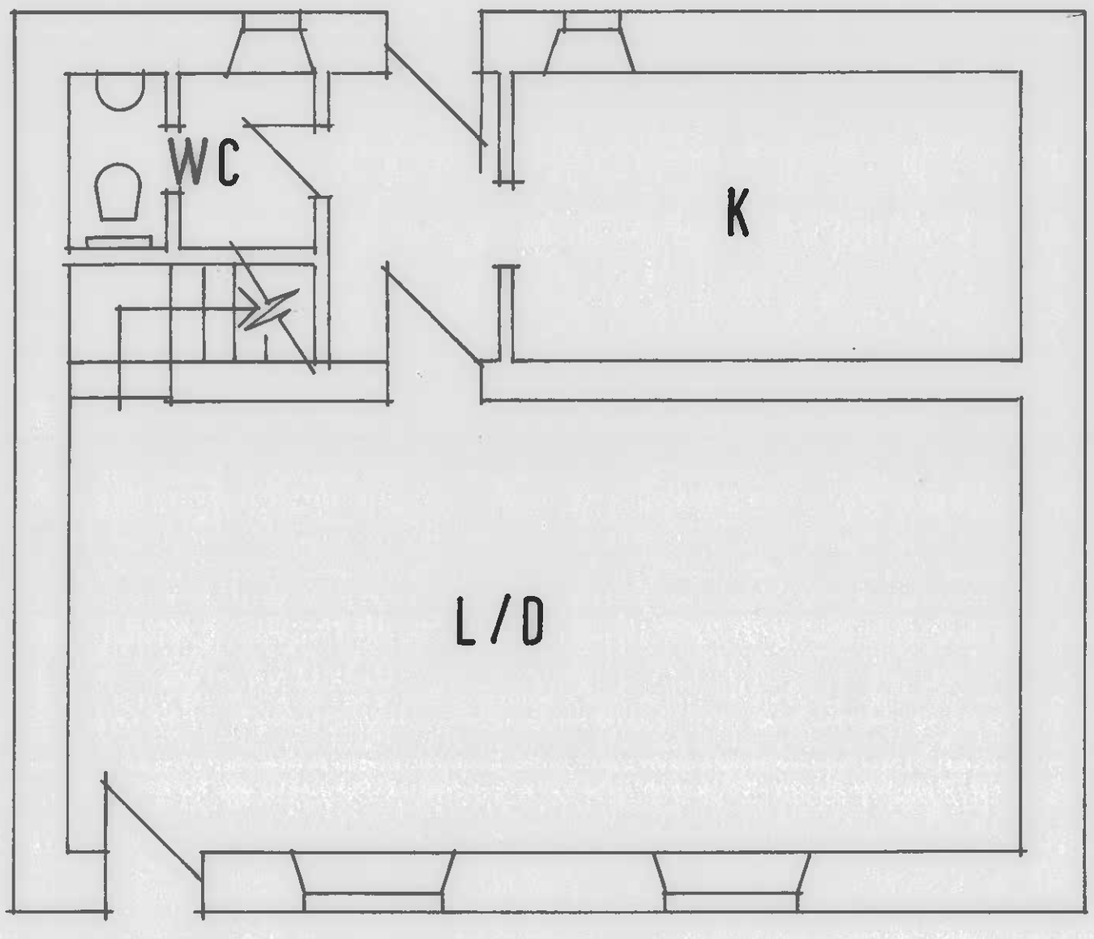

EXISTING GROUND FLOOR

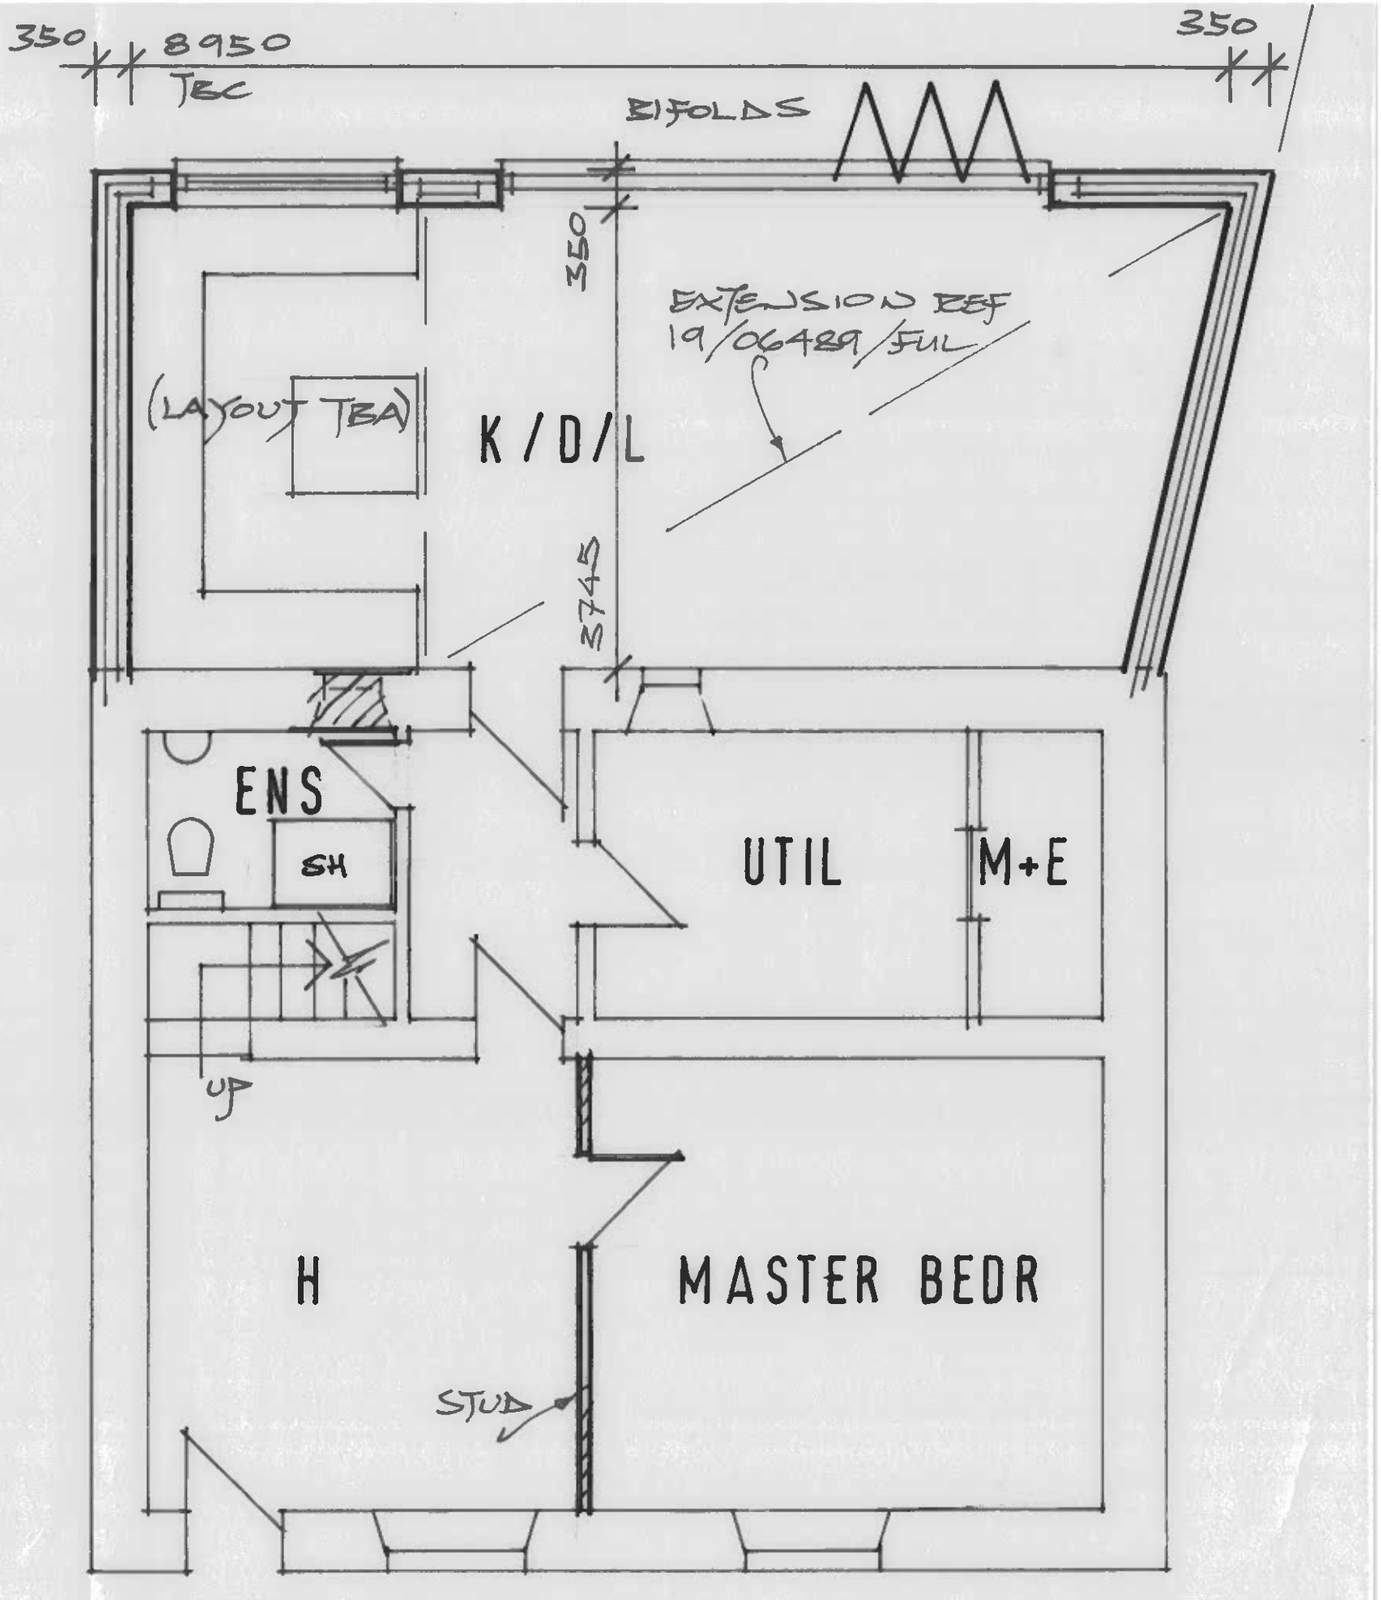

PROPOSED GROUND FLOOR TRYST, COLLEGE ROAD

0 1 2 3 4m

1:50 OCT 2023