No responsibility is taken for measureme
scaled off this drawing, unless otherwise
Use for reference purposes only.

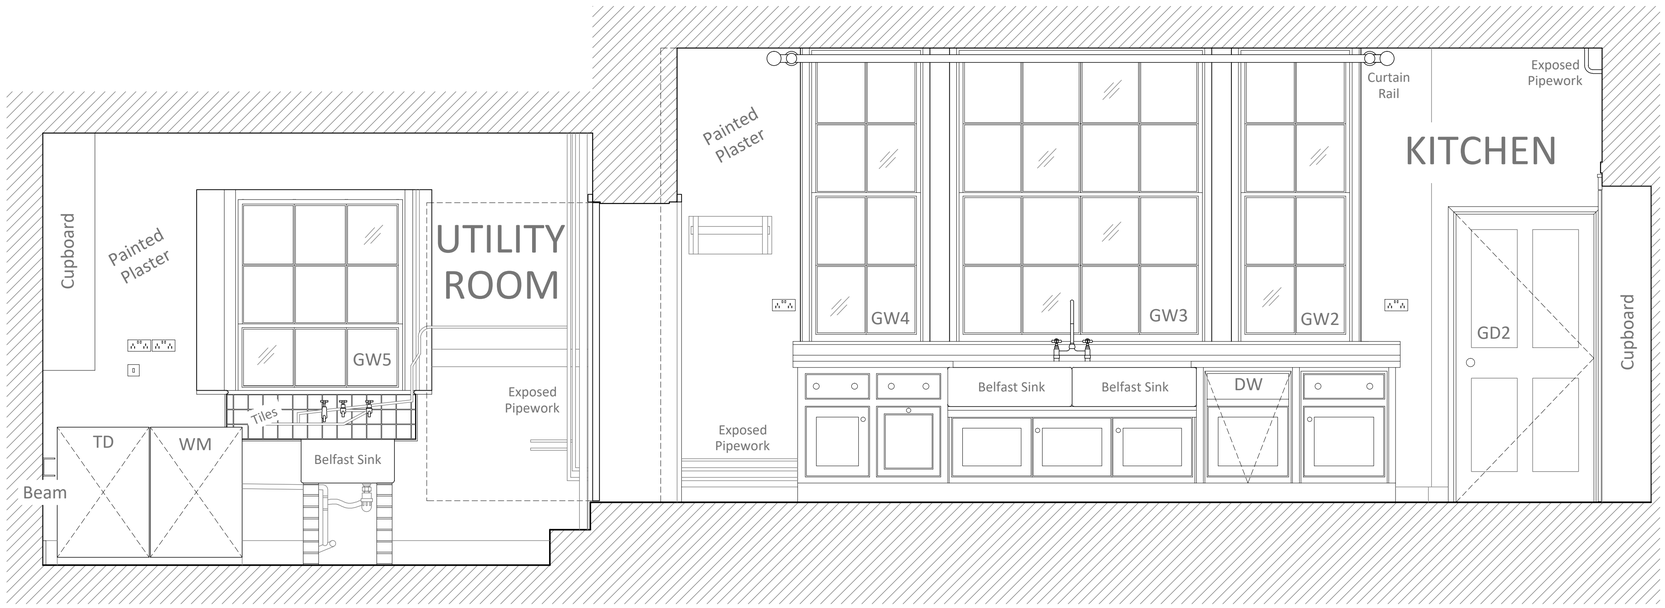

Section A-A - As Existing - Scale 1:20

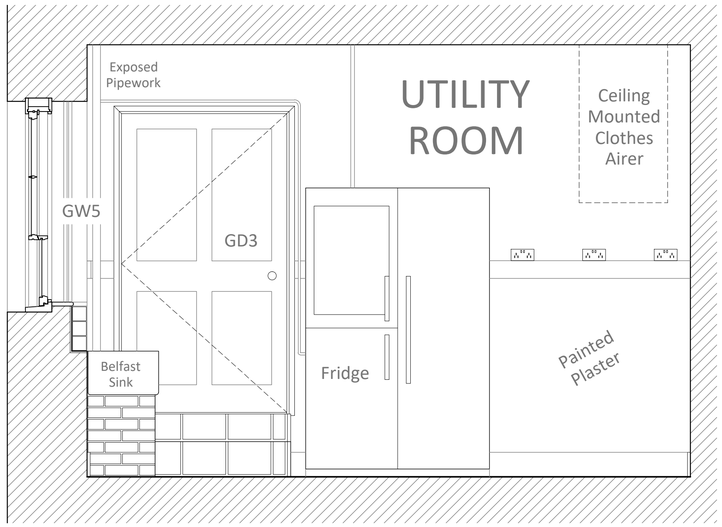

Section B-B - As Existing - Scale 1:20

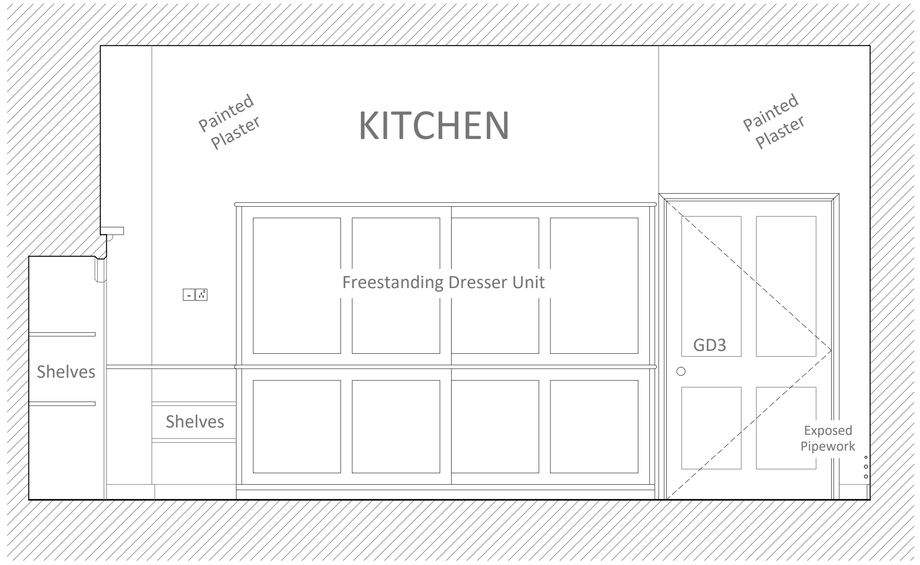

Section C-C - As Existing - Scale 1:20

Scale- 1:20

0m 1m 2m

Sturford Mead
Corsley

Kitchen - As Existing

CHEDBURN•CODD
CONSERVATION ARCHITECTS
Historic Building Consultants
Glove Factory Studios, 1 Brook Lane, Holt,
Bradford-on-Avon, Wiltshire BA14 6RL
T: 01225 859999 www.chedburn.com e: chedburn@chedburn.com

A

Project: Sturford Mead Corsley

Drawing: Kitchen Internal Elevations As Existing

Stage

Drawing No.	Scale	Date
2226/011	1:20 @ A1	June 2023