No responsibility is taken for measureme
scaled off this drawing, unless otherwise
Use for reference purposes only.

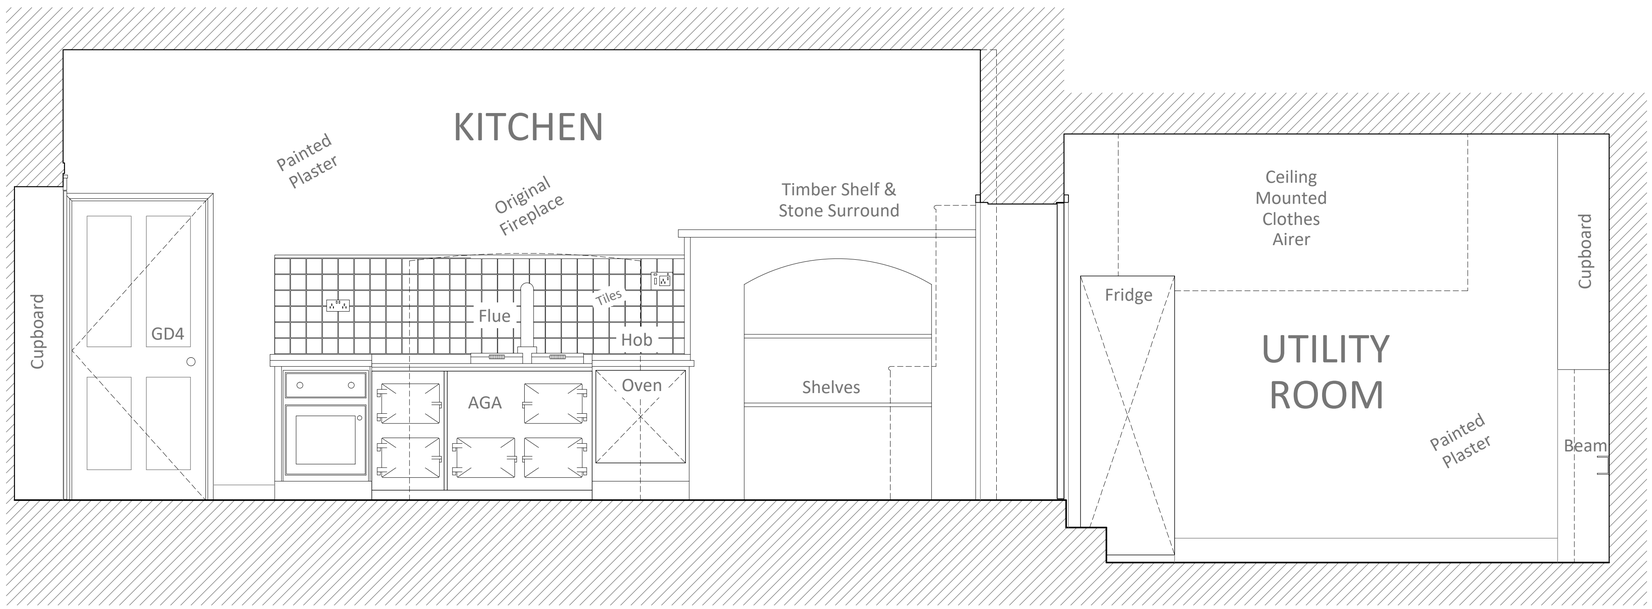

Section D-D - As Existing - Scale 1:20

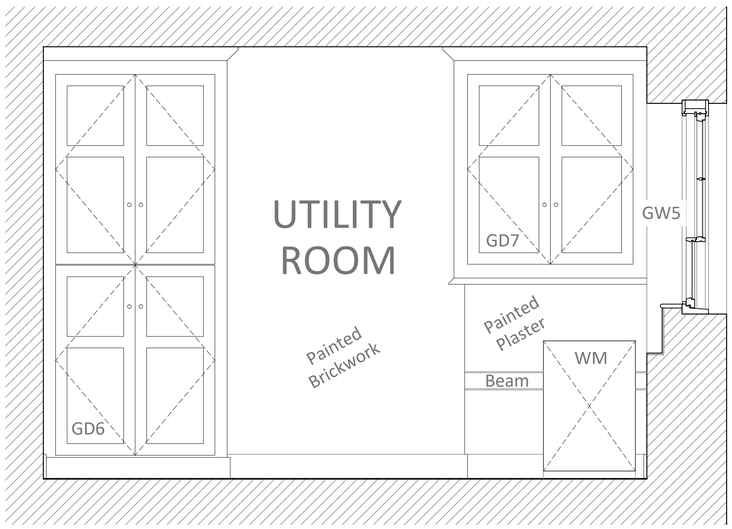

Section E-E - As Existing - Scale 1:20

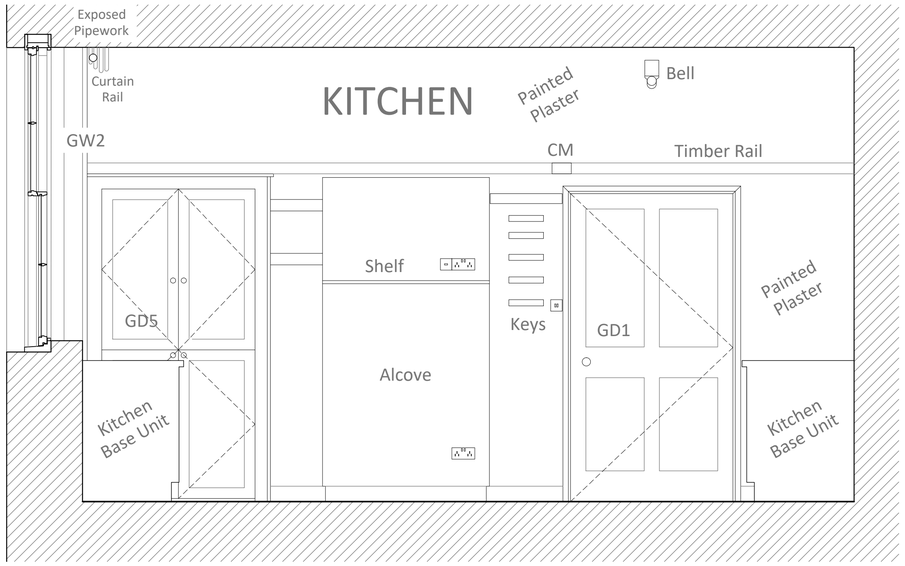

Section F-F - As Existing - Scale 1:20

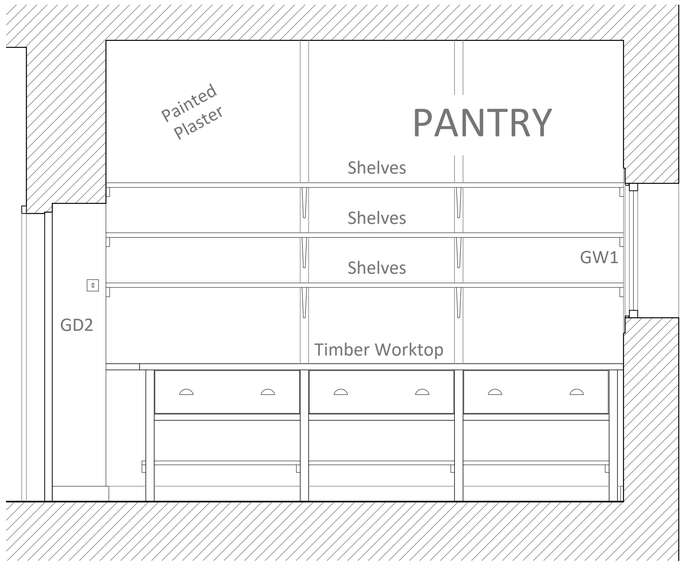

Section F-F - As Existing - Scale 1:20

Scale- 1:20

0m 1m 2m

Sturford Mead
Corsley

Kitchen - As Existing

CHEDBURN•CODD
CONSERVATION ARCHITECTS
Historic Building Consultants
Glove Factory Studios, 1 Brook Lane, Holt,
Bradford-on-Avon, Wiltshire BA14 6RL
T: 01225 859999 www.chedburn.com e: chedburn@chedburn.com

A	20.09.23 - Section F-F Added
Project	Sturford Mead Corsley
Drawing	Kitchen Internal Elevations As Existing
Stage	
Drawing No.	2226/012a
Scale	1:20 @ A1
Date	June 2023