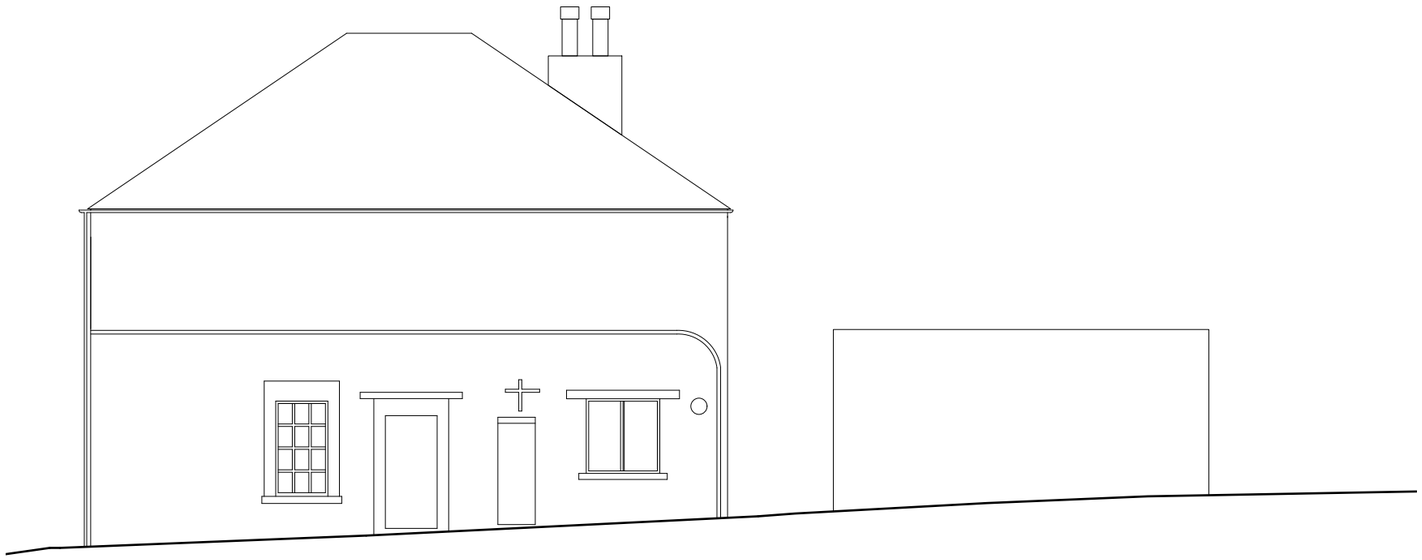

Elevation 3

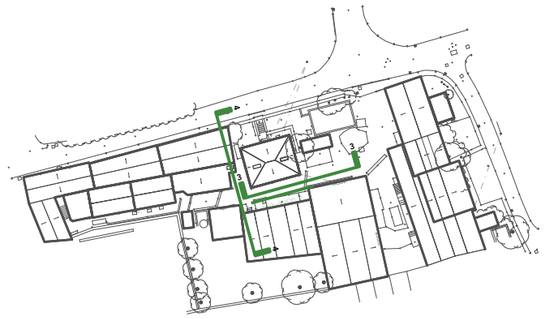



Elevation 4

688 Quarry Hill

planning

CLIENT
Mr & Mrs Rainbow

ADDRESS
J Price (Bath) Ltd
Quarry Hill Works, Quarry Hill
Box, Wiltshire, SN13 8HL

REV. DATE NOTES

0 1 2 3 4 5 M

EX house elevations

PROJECT	STAGE	DRAWING	REV	DRAWN
688 -	PL -	008		Fred

SCALE	SIZE	CREATION
1:100	@ A3 L	October 2023

ARTEL 31
architects that build
artel31.co.uk · 01249 445656 · 5 Union Road SN15 1HW

THIS DRAWING IS COPYRIGHT © OF ARTEL31 LIMITED
REPRODUCTION IS ONLY TO TAKE PLACE WITH PRIOR WRITTEN AUTHORITY
ALL DIMENSIONS TO BE CONFIRMED ON SITE BEFORE ANY WORK COMMENCES
ANY DISCREPANCIES FOUND IN DRAWINGS OR OTHER DOCUMENTATION MUST
BE BROUGHT TO THE ATTENTION OF THE ARCHITECT BEFORE PROCEEDING