

NORTH EAST ELEVATION

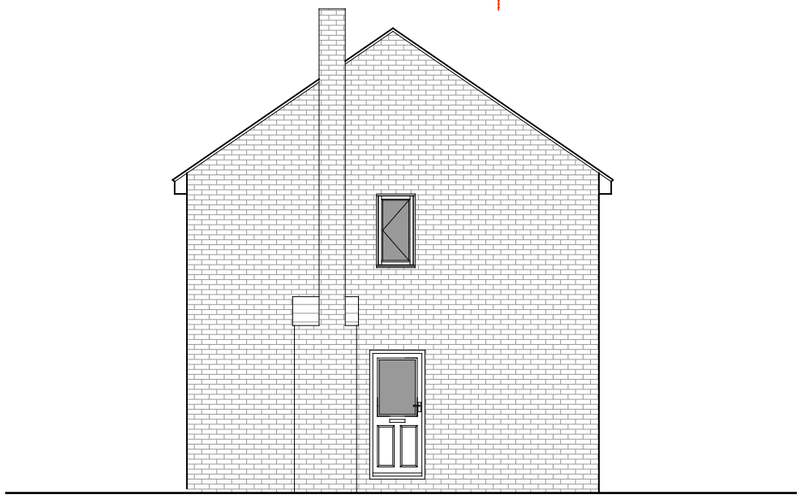

NORTH WEST ELEVATION

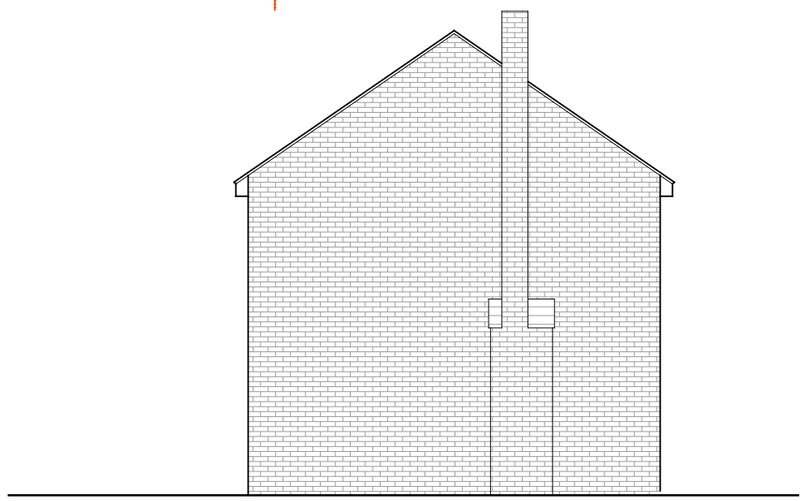

SOUTH EAST ELEVATION

0 1 10m

SCALE 1:100

mooddesign
27 portway, wells, somerset, ba5 2ba
0 7 8 5 6 7 9 5 9 7 9

Avonvale Rd

Project No. 1924

04.10.23.

Revisions

1

Notes

Scale 1:100@A3

Existing Elevations

A0.3

Sheet No.

©2020