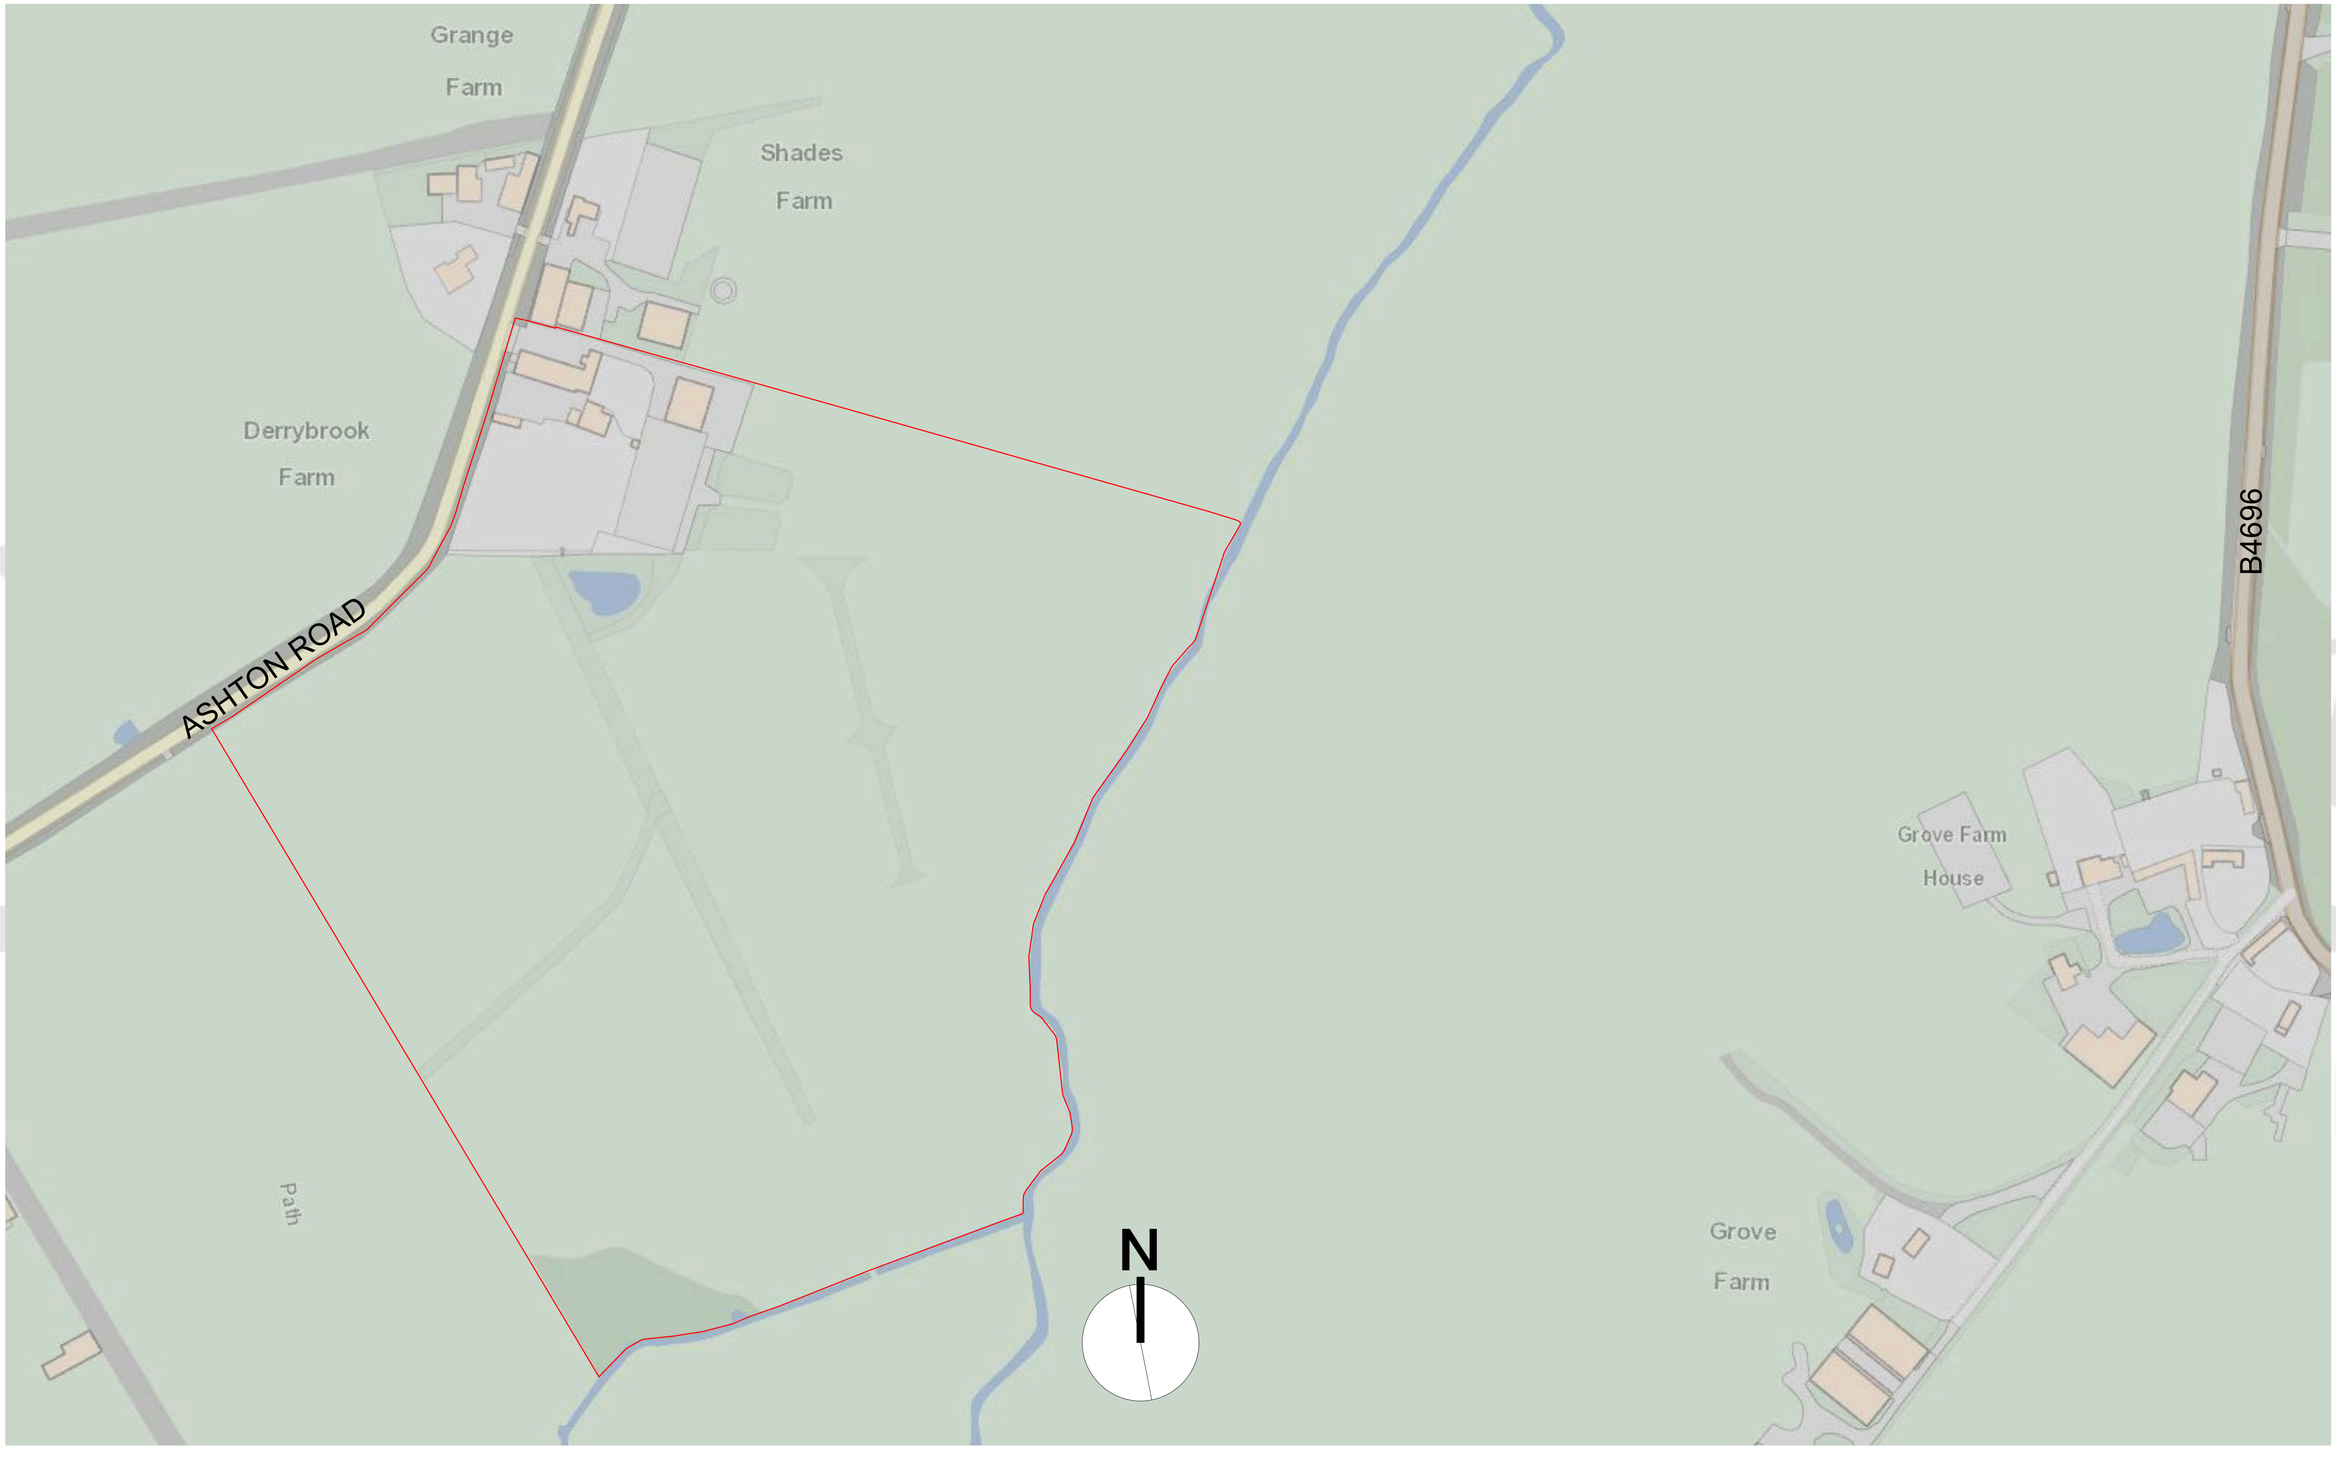

1 Existing OS Extract
Scale: 1:1250

Your Design Bristol
Architecture | Design | Visualisation
605 Fishponds Road, Fishponds, Bristol, BS16 3AA.
studio@yourdesignbristol.co.uk ~ 0117 329 2727
© Your Design Bristol Ltd. All Rights Reserved

Client:	Mr Karl Lubieniecki	Drawing:	KL107 Existing OS Extract	Project Description:	Revisions:
Address:	Shades Farm	Designed By:	CH	Proposed Hay Barn	A
	Ashton Road	Date:	09.05.2023		B
	Malmsbury	Cad File:			C
	SN16 9QP	Status:	For Comment		D
		Scale:	Labelled @ A1		E

NB

Author Retains Copyright.
Responsibility is not accepted for errors made by others in scaling from this drawing.
All dimensions, levels and angles to be checked on site by the contractor.
All boundaries are assumed and we accept no liability for boundary inaccuracy.
You are reminded of your responsibilities under the 'Party Wall etc. Act' 1996 where applicable.