


Existing Side Elevation



Existing Side Elevation

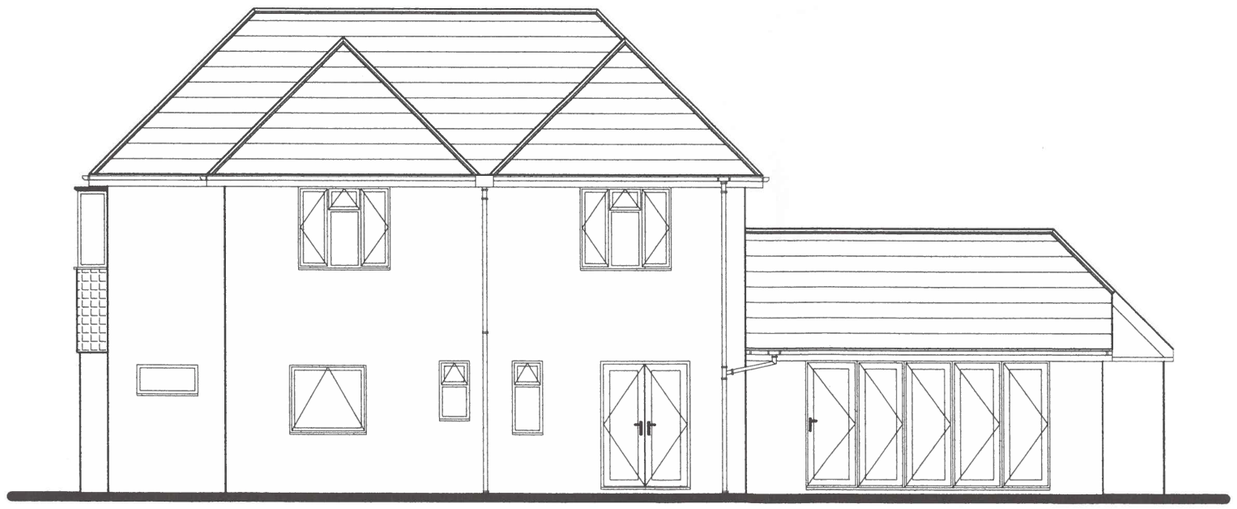

Existing Rear Elevation



SCALE BAR

Date:	Revisions:	Ref:
		A
		B
		C
		D

Mr. & Mrs. V. Smith,
7 Milton Road,
Pewsey,
Wiltshire,
SN9 5JJ

Project:
Proposed Rear Conservatory

D/No: CN-07-1327472/02 | Date: Sept. 2023

Drawn by: Richard Thomas
e.mail: richard.thomas@leekes.co.uk
mobile: 07970 313842

Scale: 1:100 | Paper Size: A3 | Doc Ref: Rev:

Customer Approval Drawings:

I / we hereby approve these plans and authorize Leekes Ltd to proceed with the contract as detailed:

Customer Approval:

Date:

NB: If drawing has been rec'd by e.mail, then please confirm by return **Quoting Drawing & Issue No's:** as shown above stating acceptance of plans proposed.

Leekes
You're home

Registered Head Office
Leekes Ltd
Mwyndy Business Park
Pontyclun
Rhondda Cynon Taff
CF72 8XU
Tel: 0845 050 8240
www.leekes.co.uk

Copyright Drawing **NOT** to be re-produced without written permission from: Leekes Ltd.
Company Reg No: 563751

Copies to: Builders, Installers, Main File.
NB: **DO NOT** Scale from drawings for setting out or manufacture.
Any discrepancies to be notified as soon as possible.