



Proposed Side Elevation

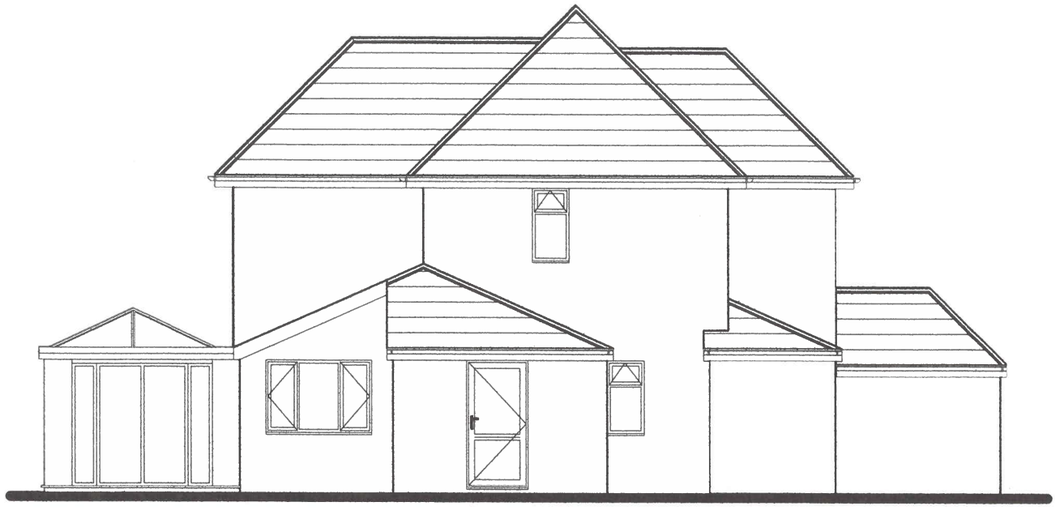

Proposed Side Elevation

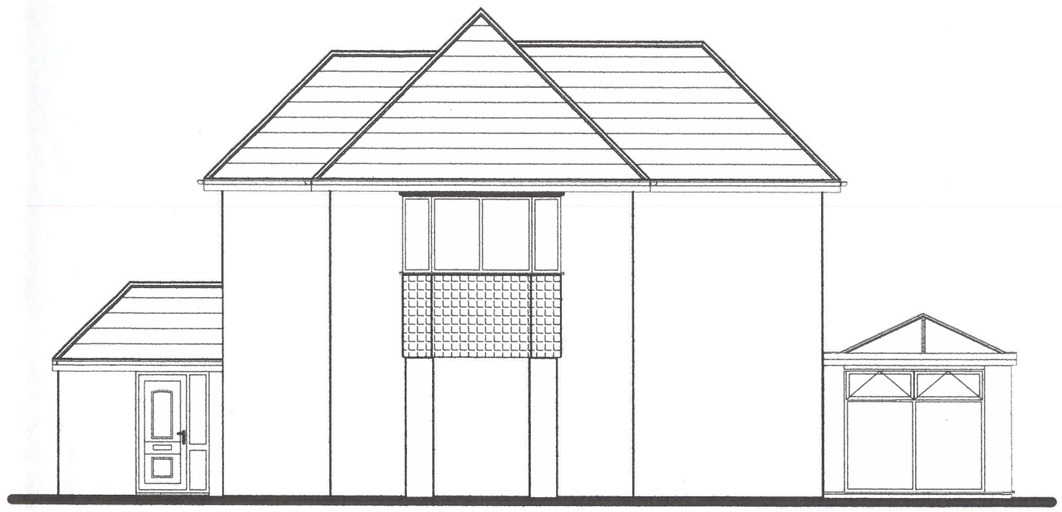

Proposed Rear Elevation

1M 2M 3M 4M 5M 6M 7M 8M

SCALE BAR

General Notes

Face brickwork to match existing property up to dpc level.

New glass roof to conservatory with all rafters in Anthracite Grey.

All new conservatory frames to be anthracite Grey.

4 No. corner columns in Anthracite Grey.

New external cornice to be in Anthracite Grey.

Date:	Revisions:	Ref:
		A
		B
		C
		D

Mr. & Mrs. V. Smith,
7 Milton Road,
Pewsey,
Wiltshire,
SN9 5JJ

Project:
Proposed Rear Conservatory

D/No: CN-07-1327472/04 | Date: Sept. 2023

Drawn by: Richard Thomas
e.mail: richard.thomas@leekes.co.uk
mobile: 07970 313842

Scale: 1:100 | Paper Size: A3 | Doc Ref: Rev:

Customer Approval Drawings:

I / we hereby approve these plans and authorize Leekes Ltd to proceed with the contract as detailed:

Customer Approval:

Date:

NB: If drawing has been rec'd by e.mail, then please confirm by return **Quoting Drawing & Issue No's:** as shown above stating acceptance of plans proposed.

Leekes
You're home

Registered Head Office
Leekes Ltd
Mwyndy Business Park
Pontyclun
Rhondda Cynon Taff
CF72 8XU
Tel: 0845 050 8240
www.leekes.co.uk

Copyright Drawing **NOT** to be re-produced without written permission from: Leekes Ltd.
Company Reg No: 563751

Copies to: Builders, Installers, Main File.
NB: **DO NOT** Scale from drawings for setting out or manufacture.
Any discrepancies to be notified as soon as possible.