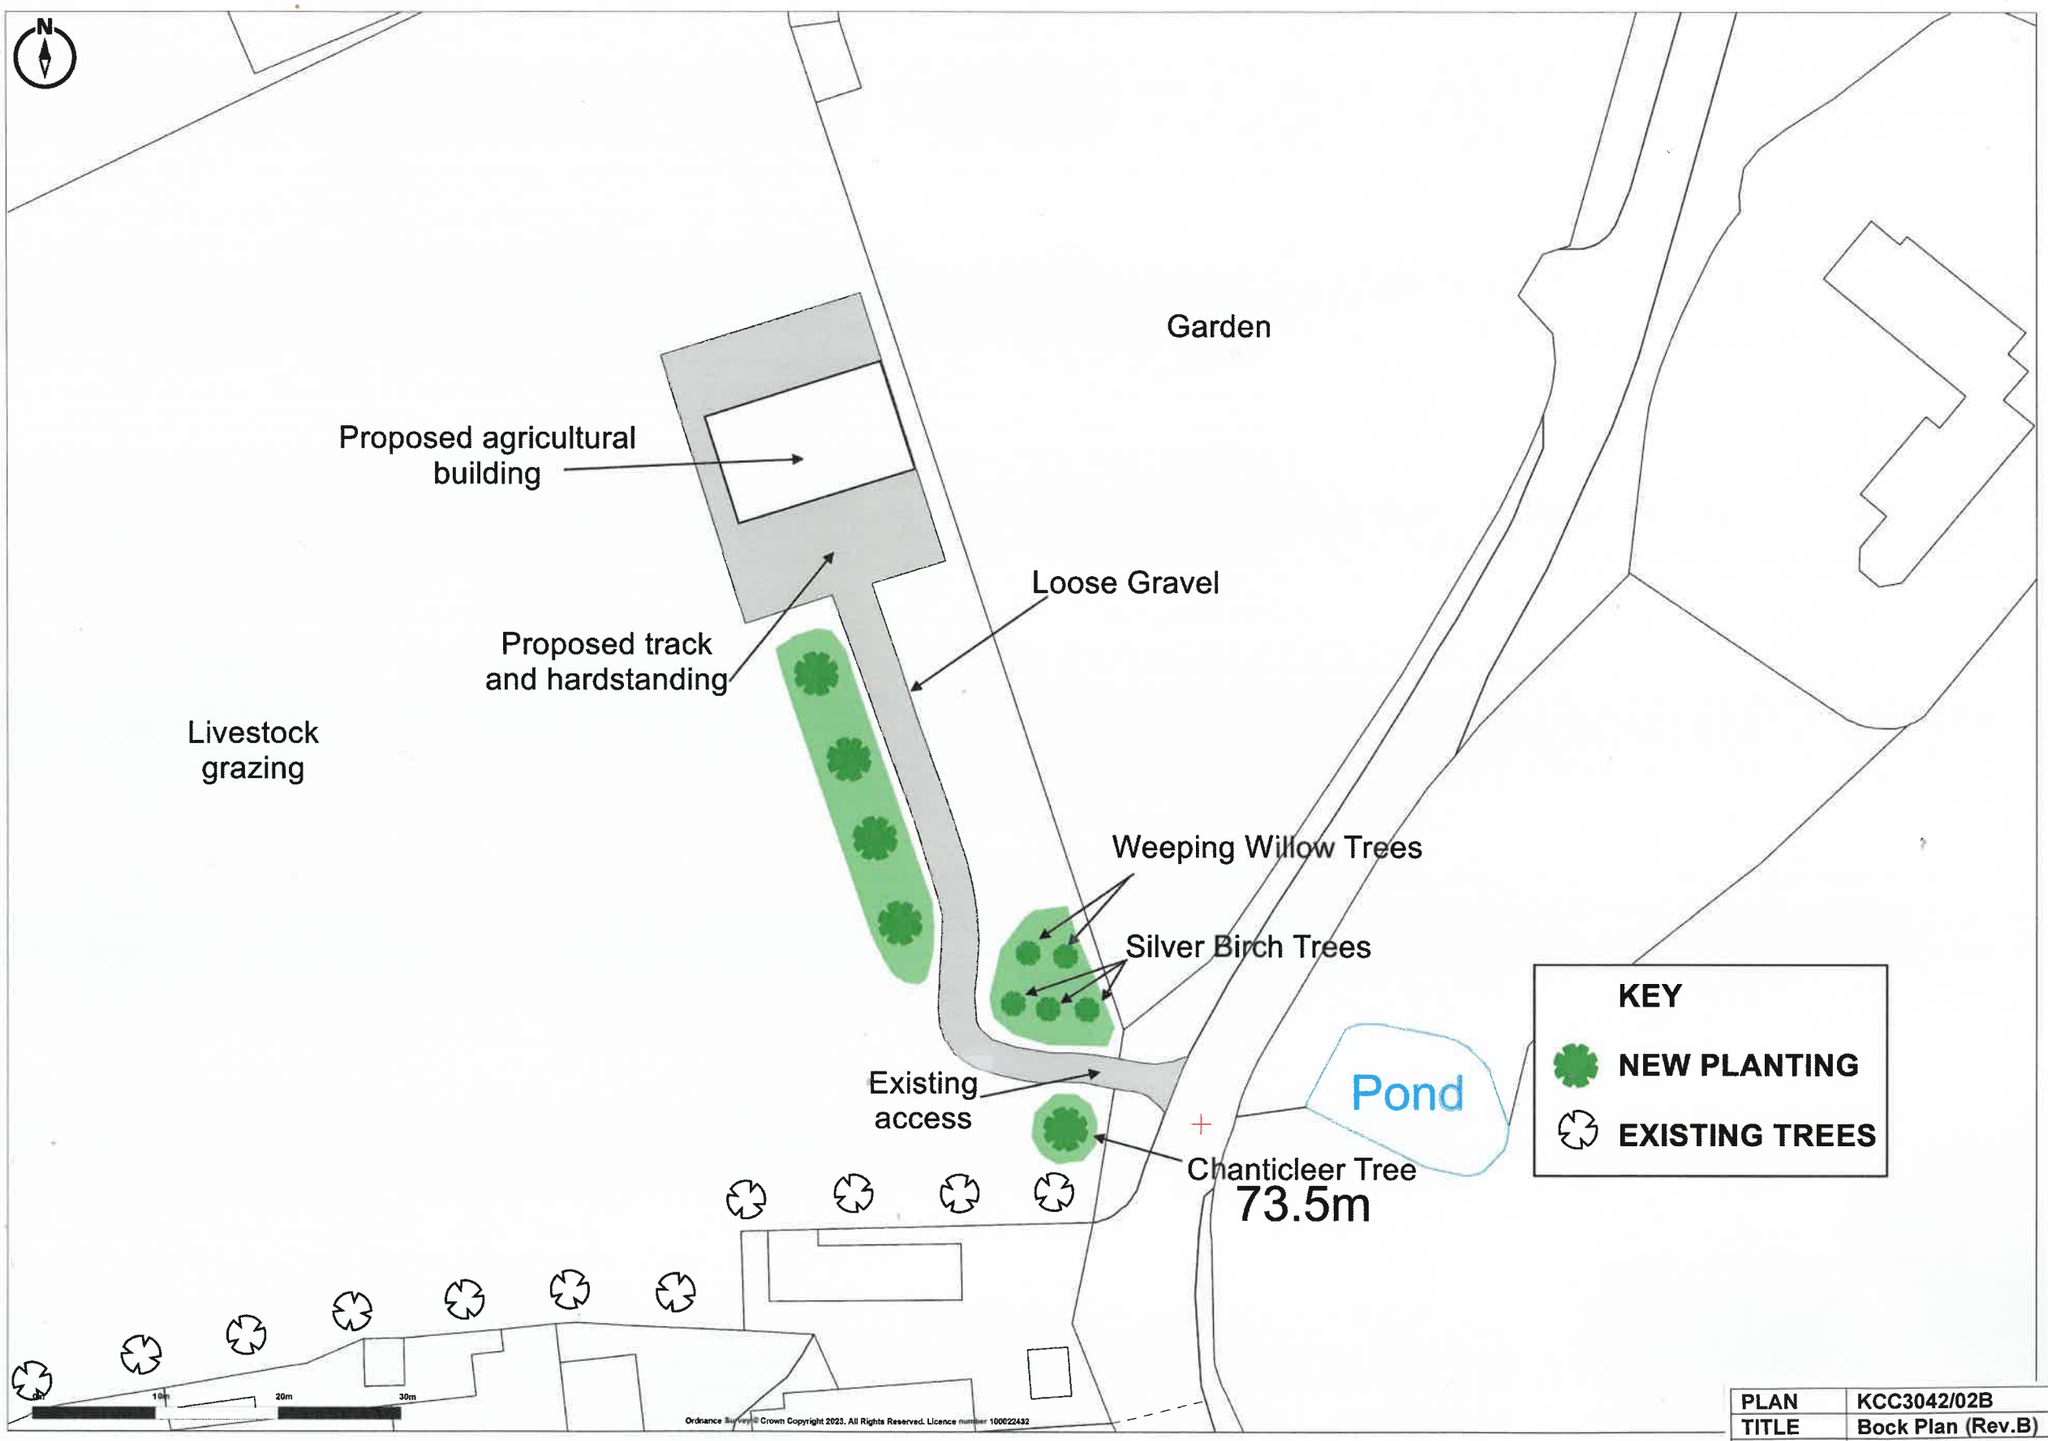

Promap
LANDMARK INFORMATION

Ordnance Survey © Crown Copyright 2023. All Rights Reserved.
Licence number 100022432
Plotted Scale - **1:500**. Paper Size - **A3**

PLAN	**KCC3042/02B**		
TITLE	**Bock Plan (Rev.B)**		
SITE	**The Mount, Upper Seagry**		
CLIENT	Mr N Good		
NUMBER	KCC3042/02B 10/23ec		
DATE	October 2023	**SCALE**	1:500 at A3

KERNON COUNTRYSIDE CONSULTANTS LTD
Greenacres Barn, Purton Stoke, Swindon SN5 4LL
Tel 01793 771333 Email info@kernon.co.uk
This plan is reproduced from the Ordnance Survey under copyright licence 100015226