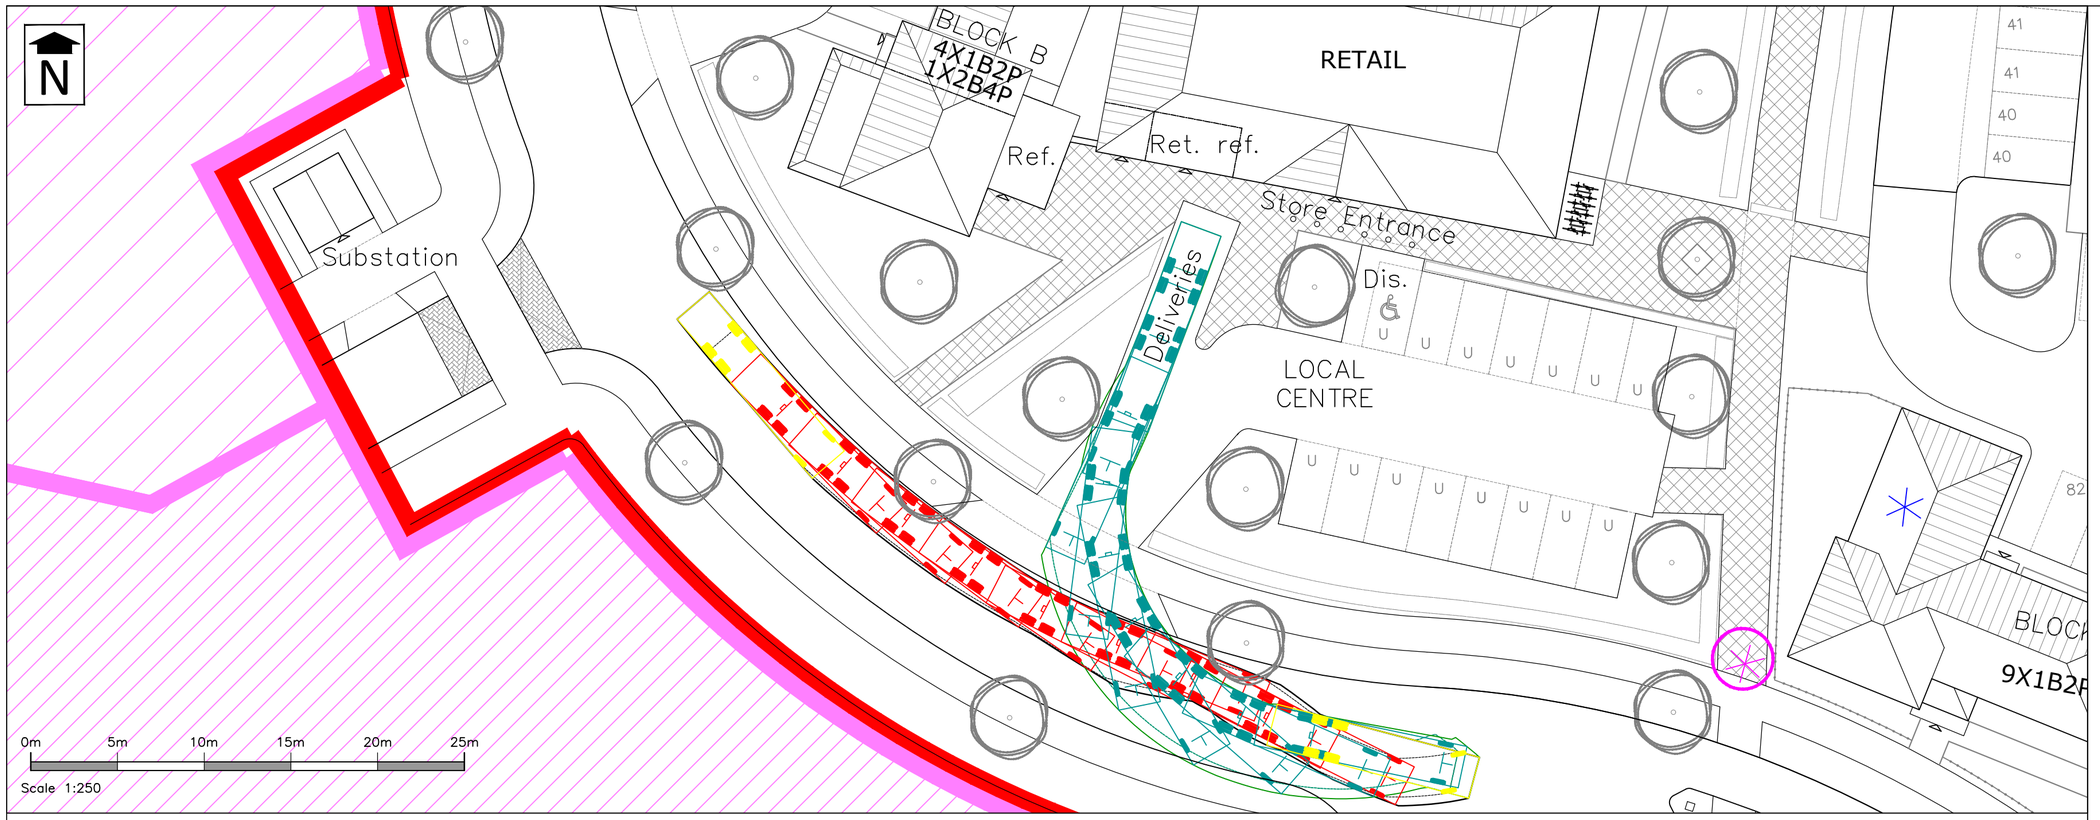

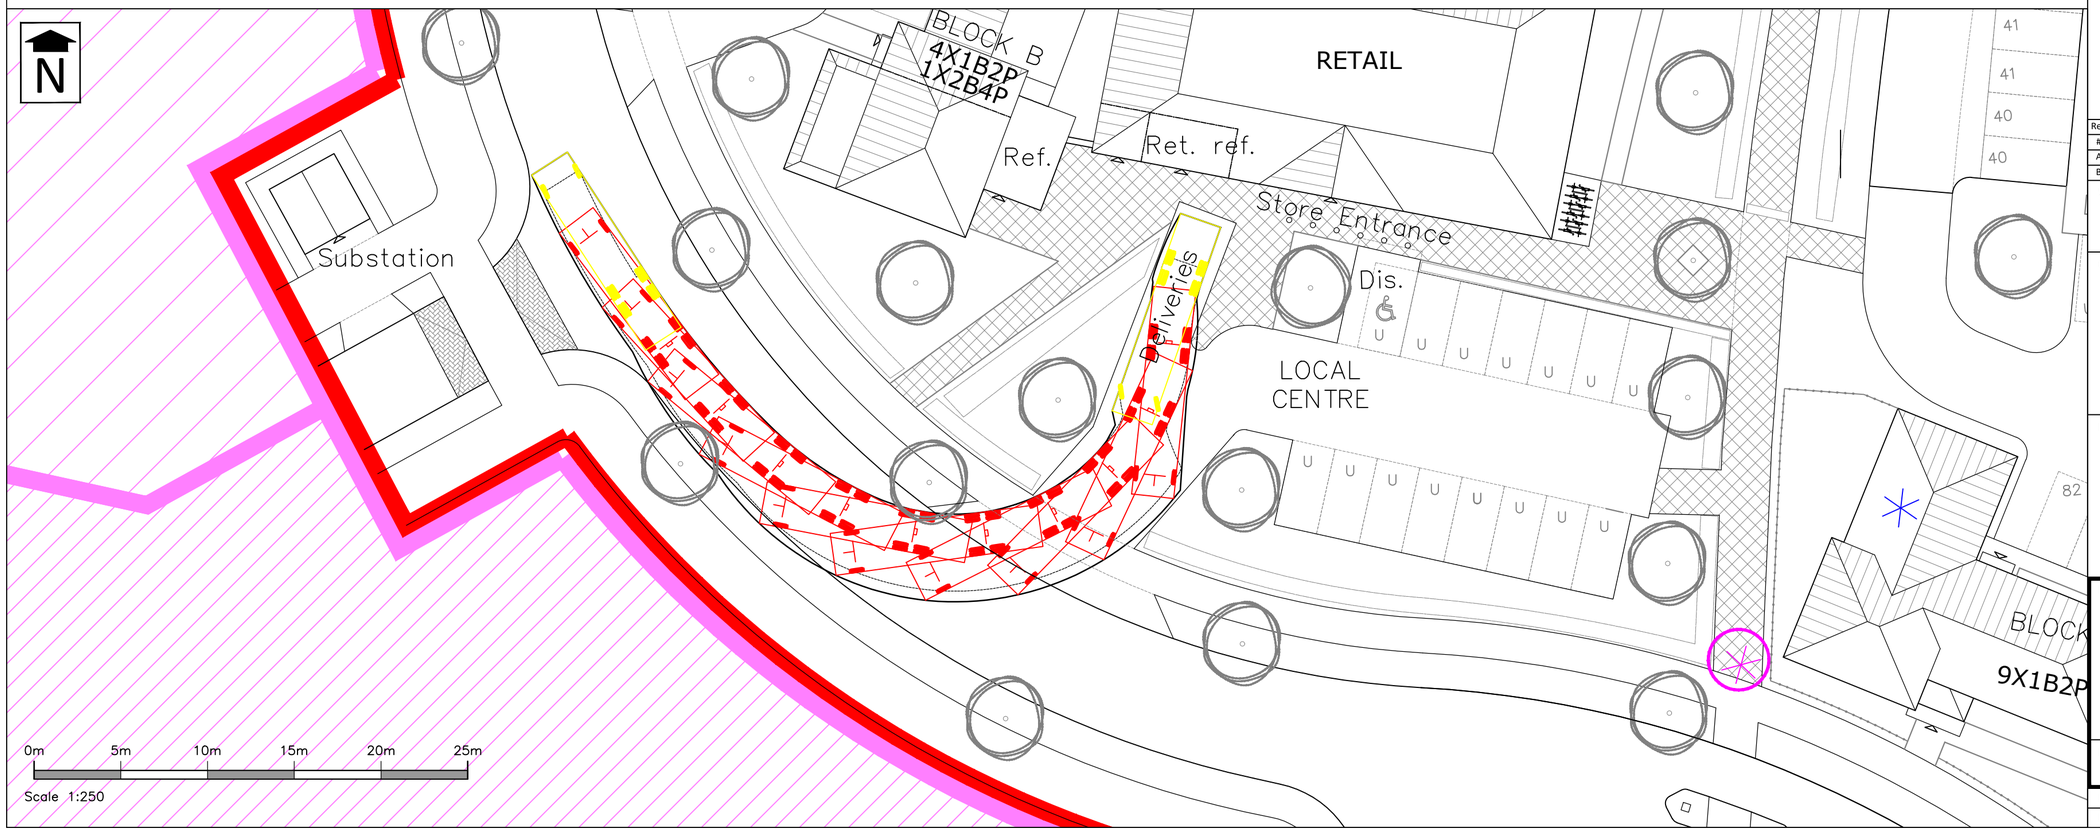

PFA consulting

Stratton Park House, Wanborough Road
Swindon, SN3 4HG

Telephone
01793 828000

Website
www.pfaplc.com

NOTES

1.

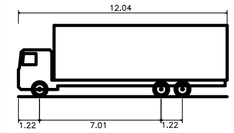

SU–12 – Single Unit Truck

Overall Length	12.040m
Overall Width	2.440m
Overall Body Height	4.110m
Min Body Ground Clearance	0.417m
Track Width	2.440m
Lock to lock time	5.00s
Max Steering Angle (Virtual)	31.80°

Rev	Date	Description	Drawn	Check
#	09/08/23	First Issue.	RW	PC
A	16/08/23	Amended for S73 resubmission	RW	PC
B	11/10/23	Planning layout updated to SL.01 Q	PMC	

Status

FOR INFORMATION

Client

Countryside Partnership

Project

Detailed Design Netherhampton Road, Sailsbury

Drawing Title

Delivery Vehicle Swept Path

Drawing No. **V060A/01** Rev B

Date: August 2023 | Scale: 1:250 @ A2

E-Mail: pchurchward@pfaplc.com