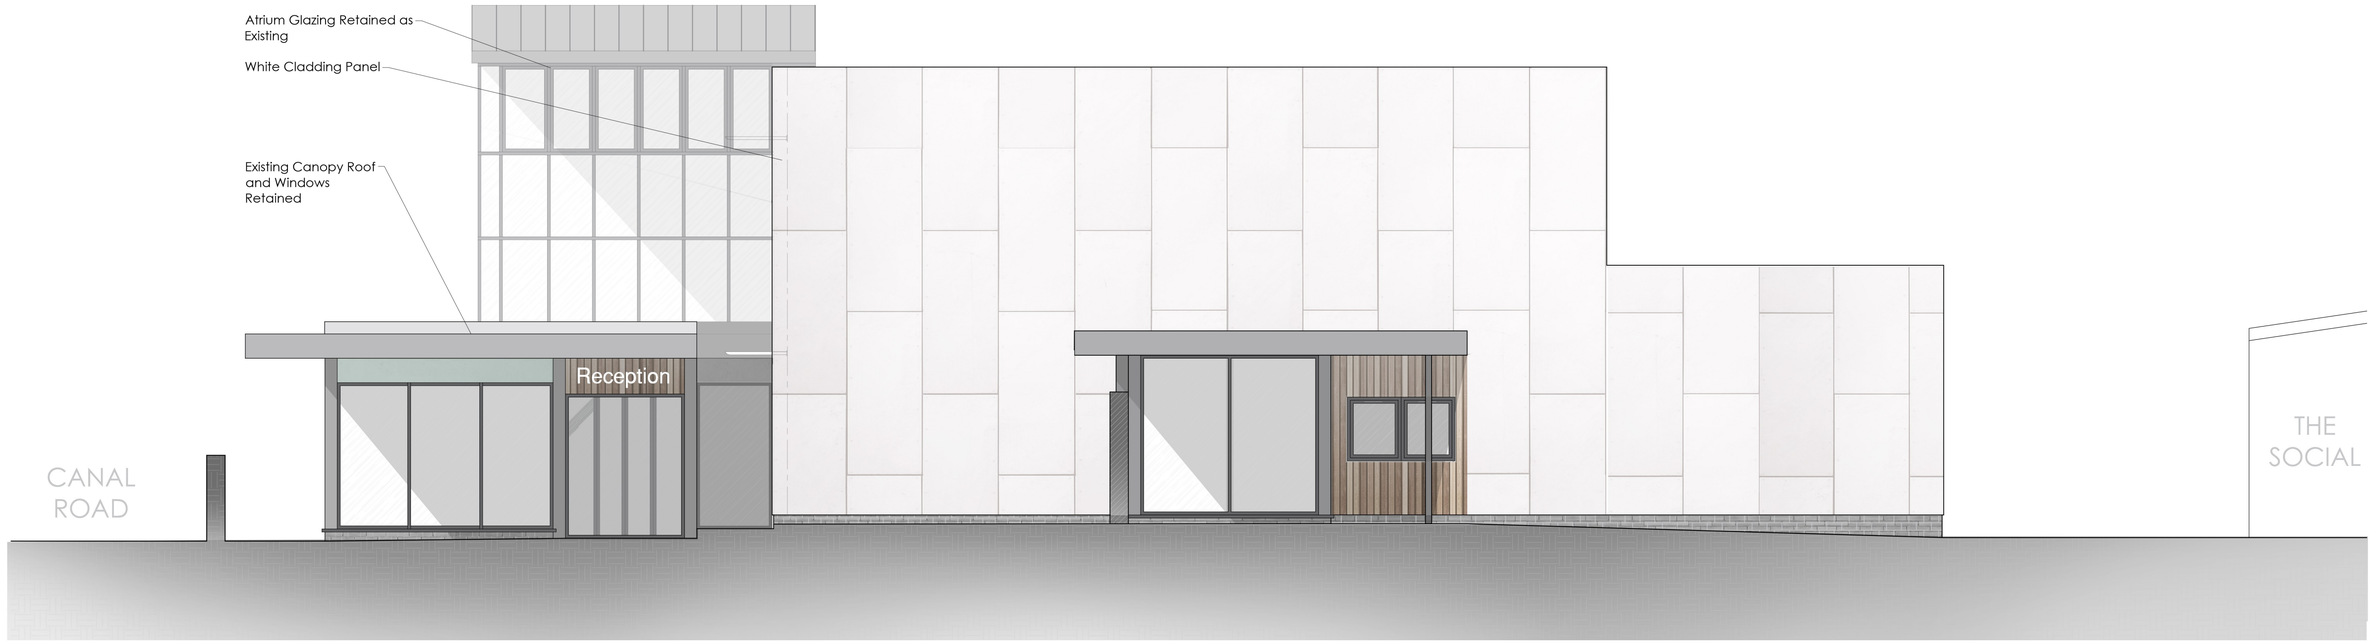

Proposed East Elevation 1:50
All dimensions to be checked on site



Proposed West Elevation 1:50
All dimensions to be checked on site

0m 1m 2m 3m 4m 5m 6m 7m 8m 9m 10m

Chartered Institute of Architectural Technologists
Registered Practice

Party Wall Etc Act 1996
The works indicated on these drawings may be within the provisions of the Act. It is the building owner's responsibility to serve the requisite notice(s) to adjoining owners and otherwise comply with the Act.

Responsibility is not accepted for errors made by others scaling from this drawing. All discrepancies should be reported to Western Building Consultants

Copyright 2023 Western Building Consultants.This drawing and the design are the copyright of Western Building Consultants. This drawing is not to be used or copied without written authorised consent

RICS

DRAWING:
Proposed Elevations

PROJECT:
Apetito,
Canal Rd,
Trowbridge
BA14 8RJ

Scale: As Shown @ A1 Job No : 230168
Drawn By: JR Date : 26 July 2023

WESTERN BUILDING CONSULTANTS

Western House
2 Rush Hill, Bath
BA2 2QH
01225 789 307
enquiries@westernbuildingconsultants.co.uk

Drawing No. : APP-WBC-XX-XX-DR-A-(20)11
Revision : P02