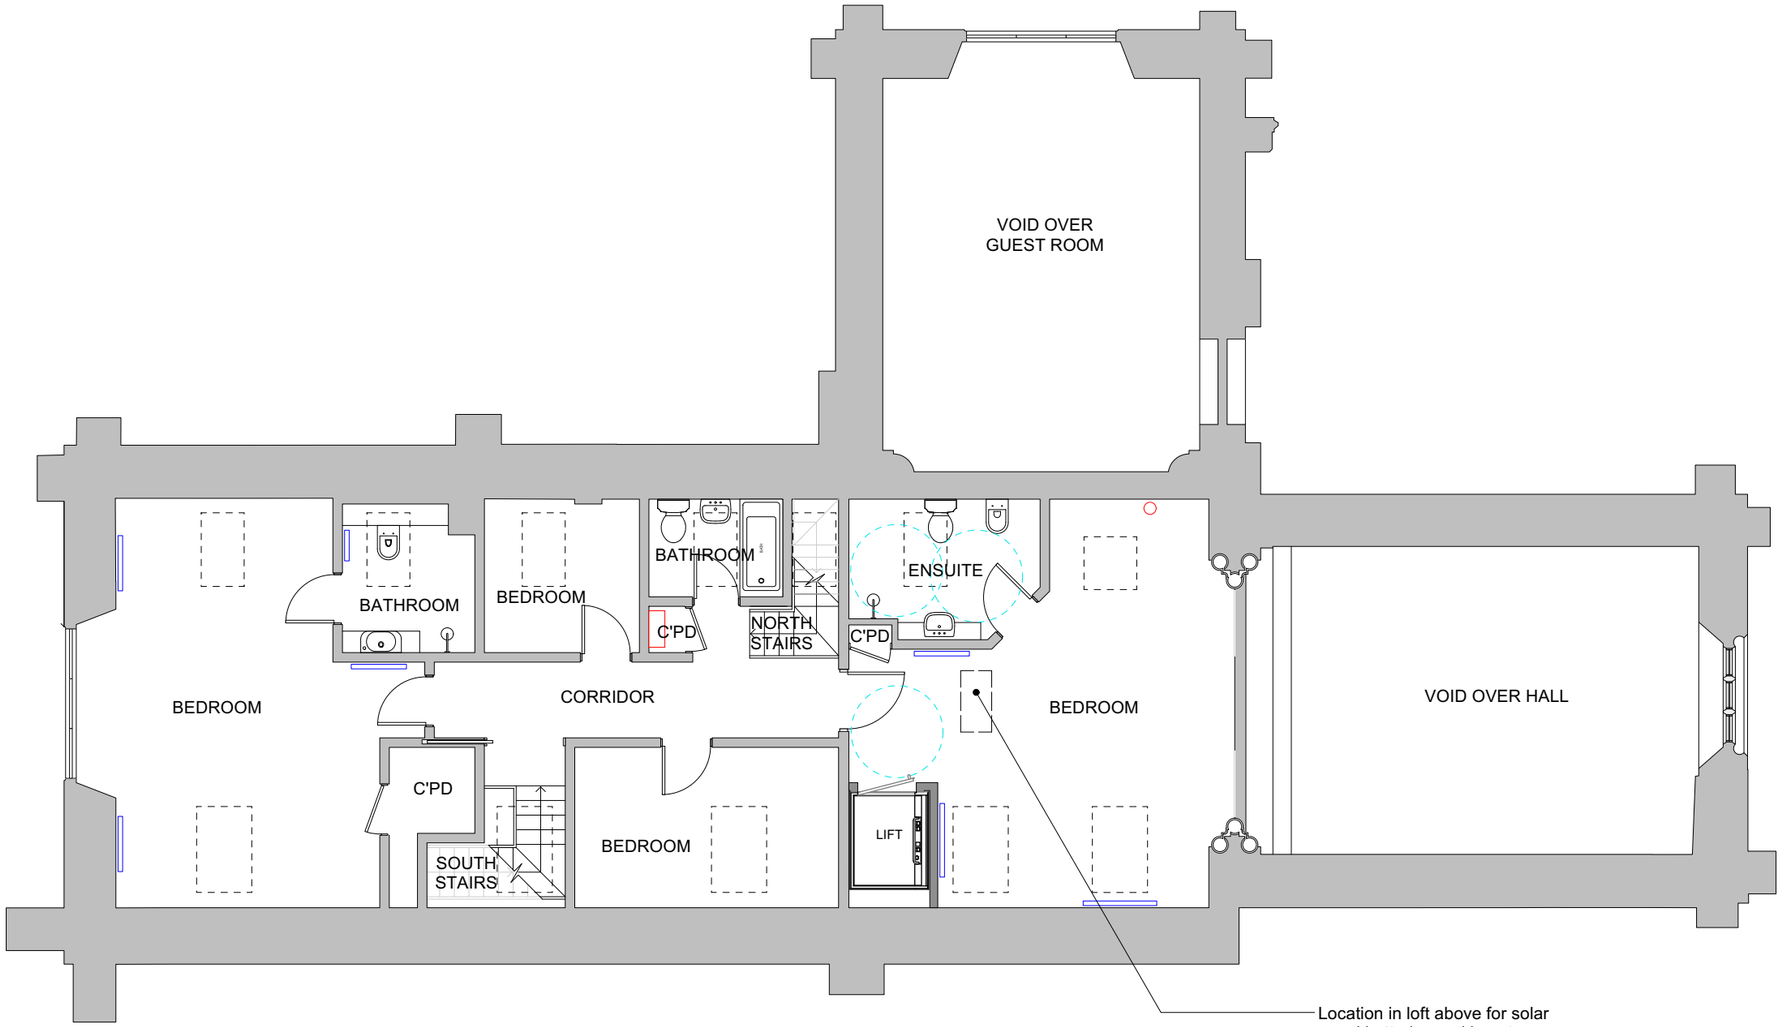

0 1 2 3 4

1:100 METRES

B	Issued for Listed Building Application	20/10/2023
A	Issued for Listed Building Consent	15/11/2022
AMENDMENT:		DATE

Status: PLANNING

Job no / drawing no: 741/ P 102

Job title: Chittoe Old Church

Drawing title: Proposed SF Plan

Date	Sheet	Scale	Drawn by	Checked by
NYI	A3	1:100	LJ	JH

hetreed ross architects
hra
www.hetreedross.com 01225 755867

All dimensions to be checked on site. Print Drawing in colour. Refer to CDM Sheet XXX/CDM